

CULTURAL PLACEKEEPING
85TH AVE STATION



85th Avenue Station looking northeast

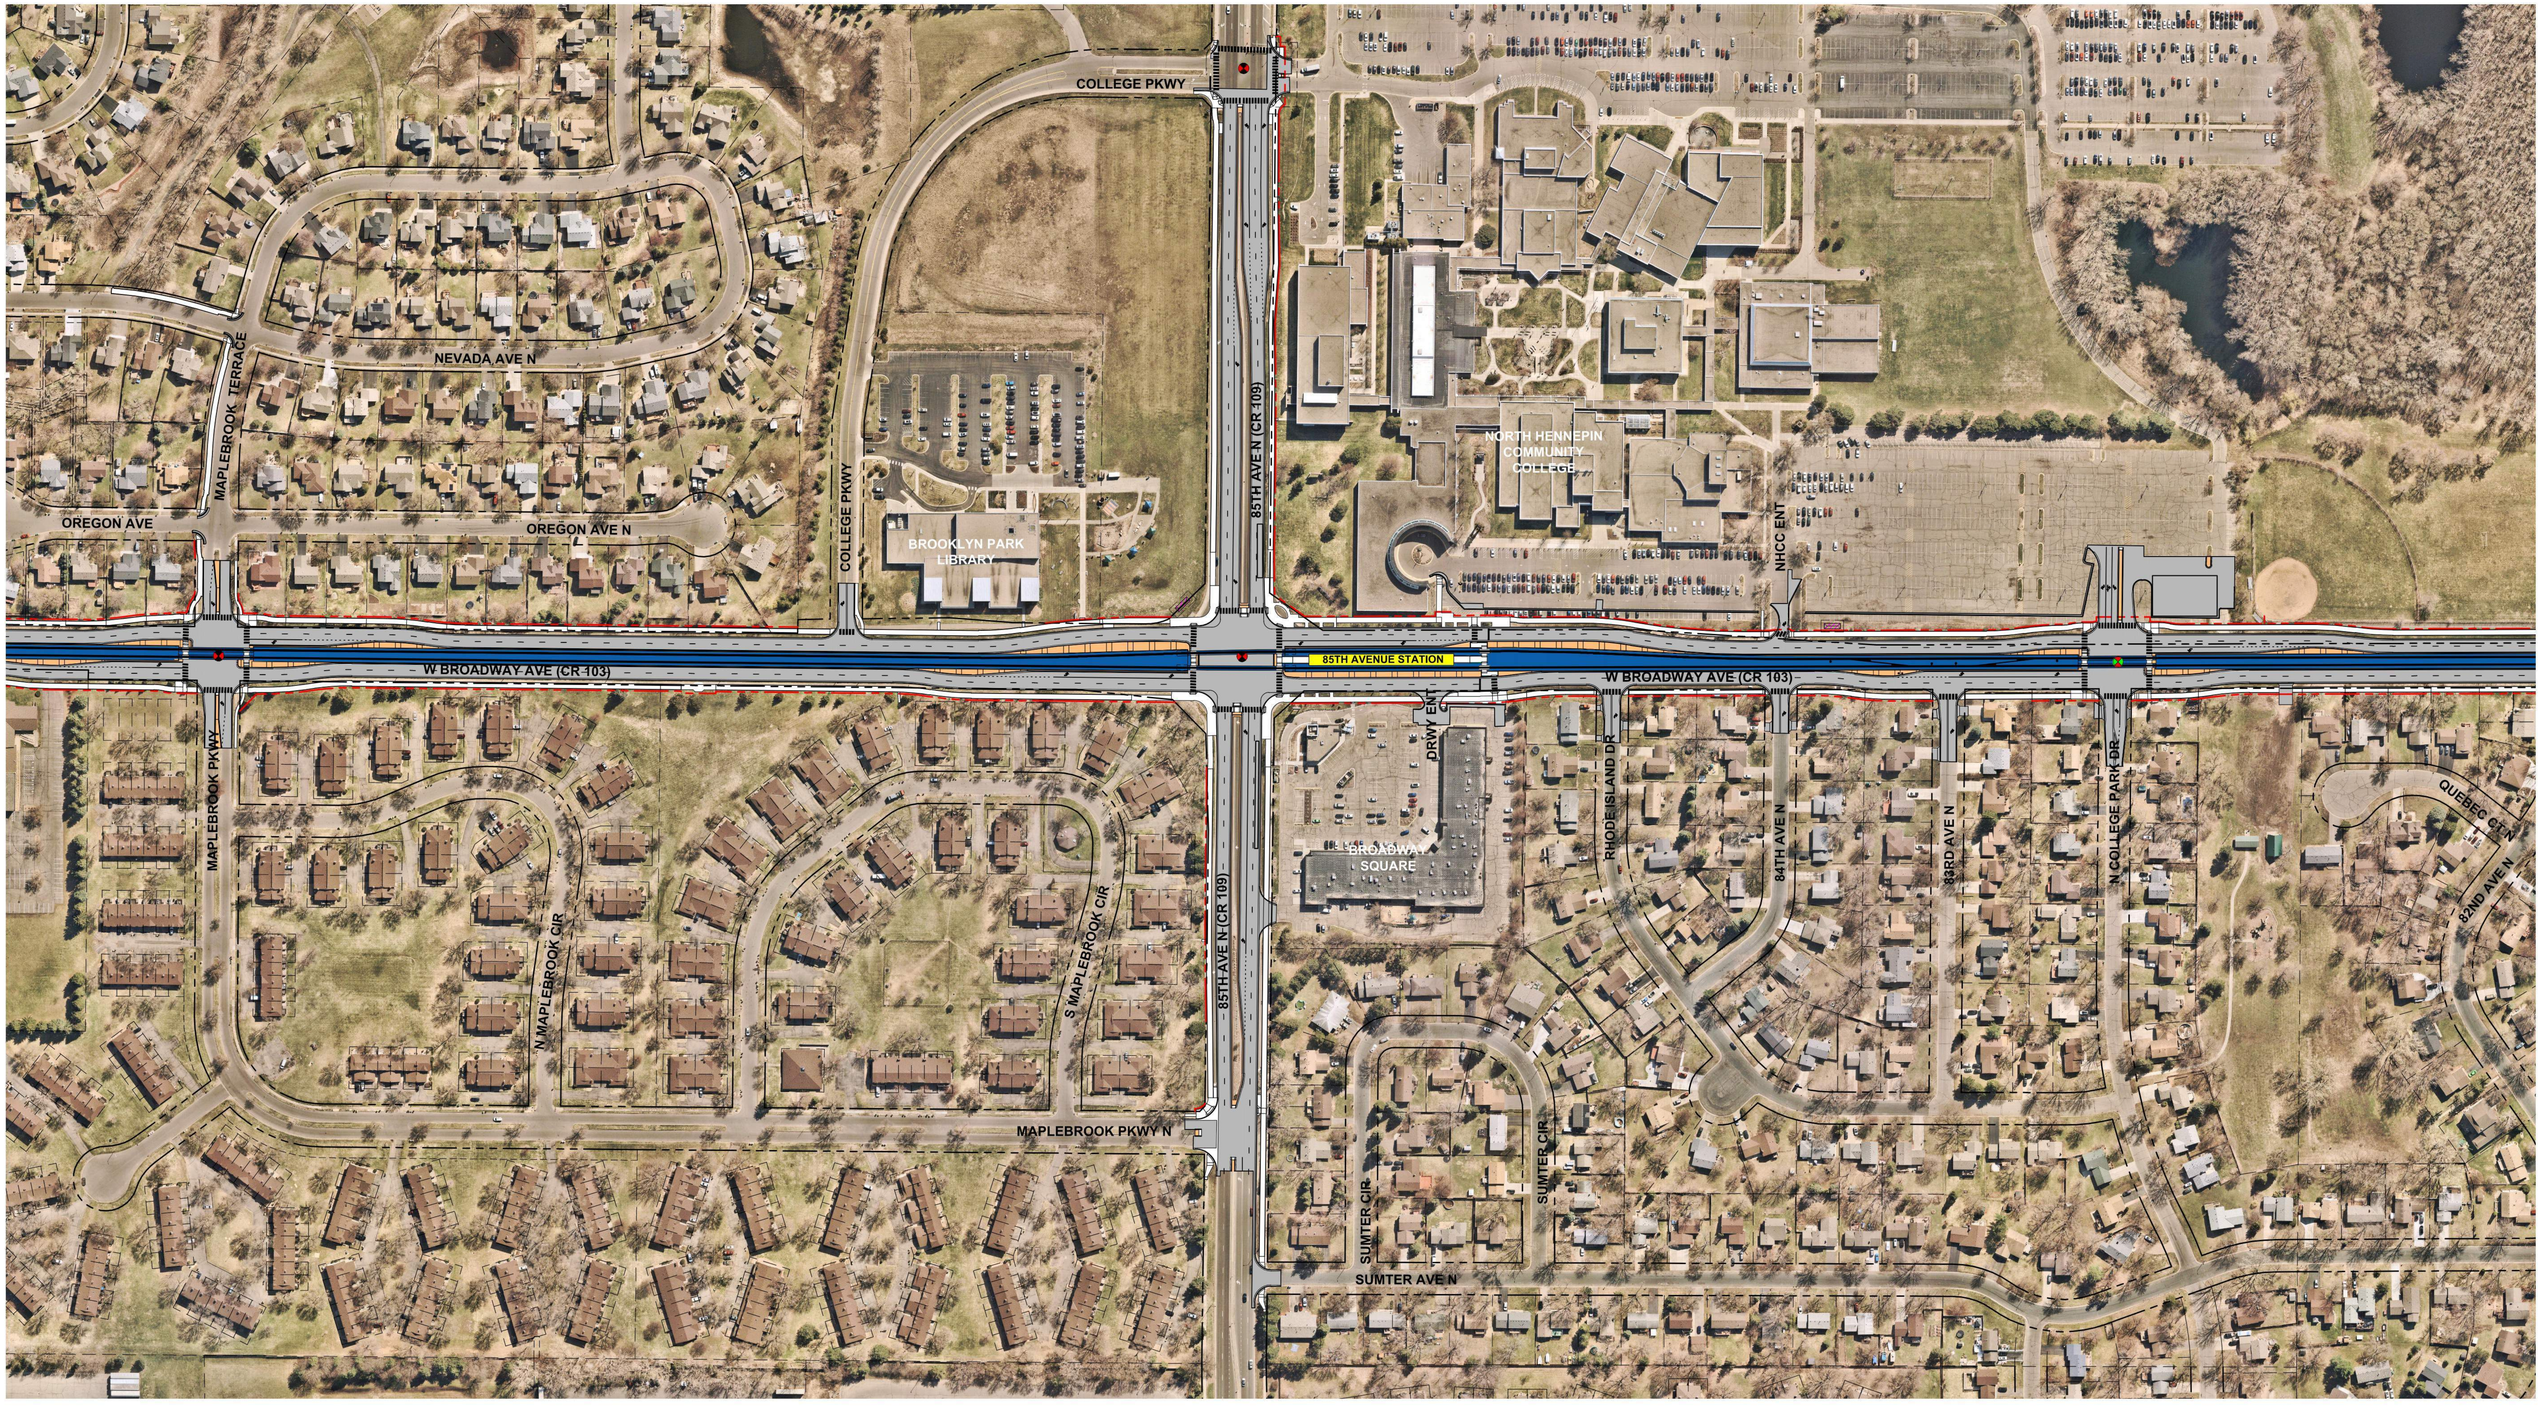

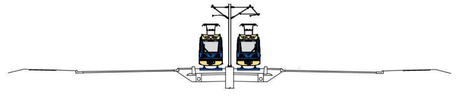

TYPICAL SECTION AT GRADE



TYPICAL SECTION AT STATION


BLUE LINE EXTENSION

SEGMENT D - BROOKLYN PARK

85TH AVENUE STATION

LEGEND

LRT TRACK AREA	GUARDRAIL
PEDESTRIAN / SIDEWALK AREA	TRACTION POWER SUBSTATION (GENERAL AREA)
STATION PLATFORM	SIGNAL BUNGALOW (GENERAL AREA)
ROADWAY	EXISTING SIGNALIZED INTERSECTION
MEDIAN	PROPOSED SIGNALIZED INTERSECTION
TRAIL / BITUMINOUS	MODIFIED SIGNALIZED INTERSECTION
STORMWATER BMP	EXISTING PROPERTY LINE
BRIDGE	EXISTING RIGHT OF WAY
RETAINING WALL	CONCEPTUAL RIGHT-OF-WAY LINE

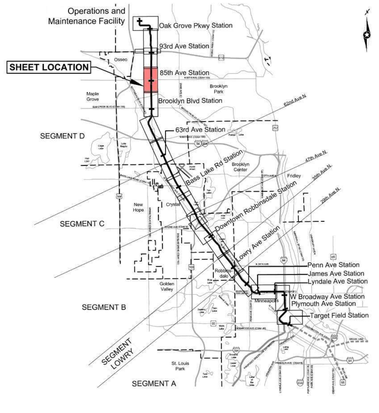

METRO BLUE LINE EXTENSION


METROPOLITAN COUNCIL

JULY 2025

0 50 100 200

HORIZONTAL SCALE IN FEET

4

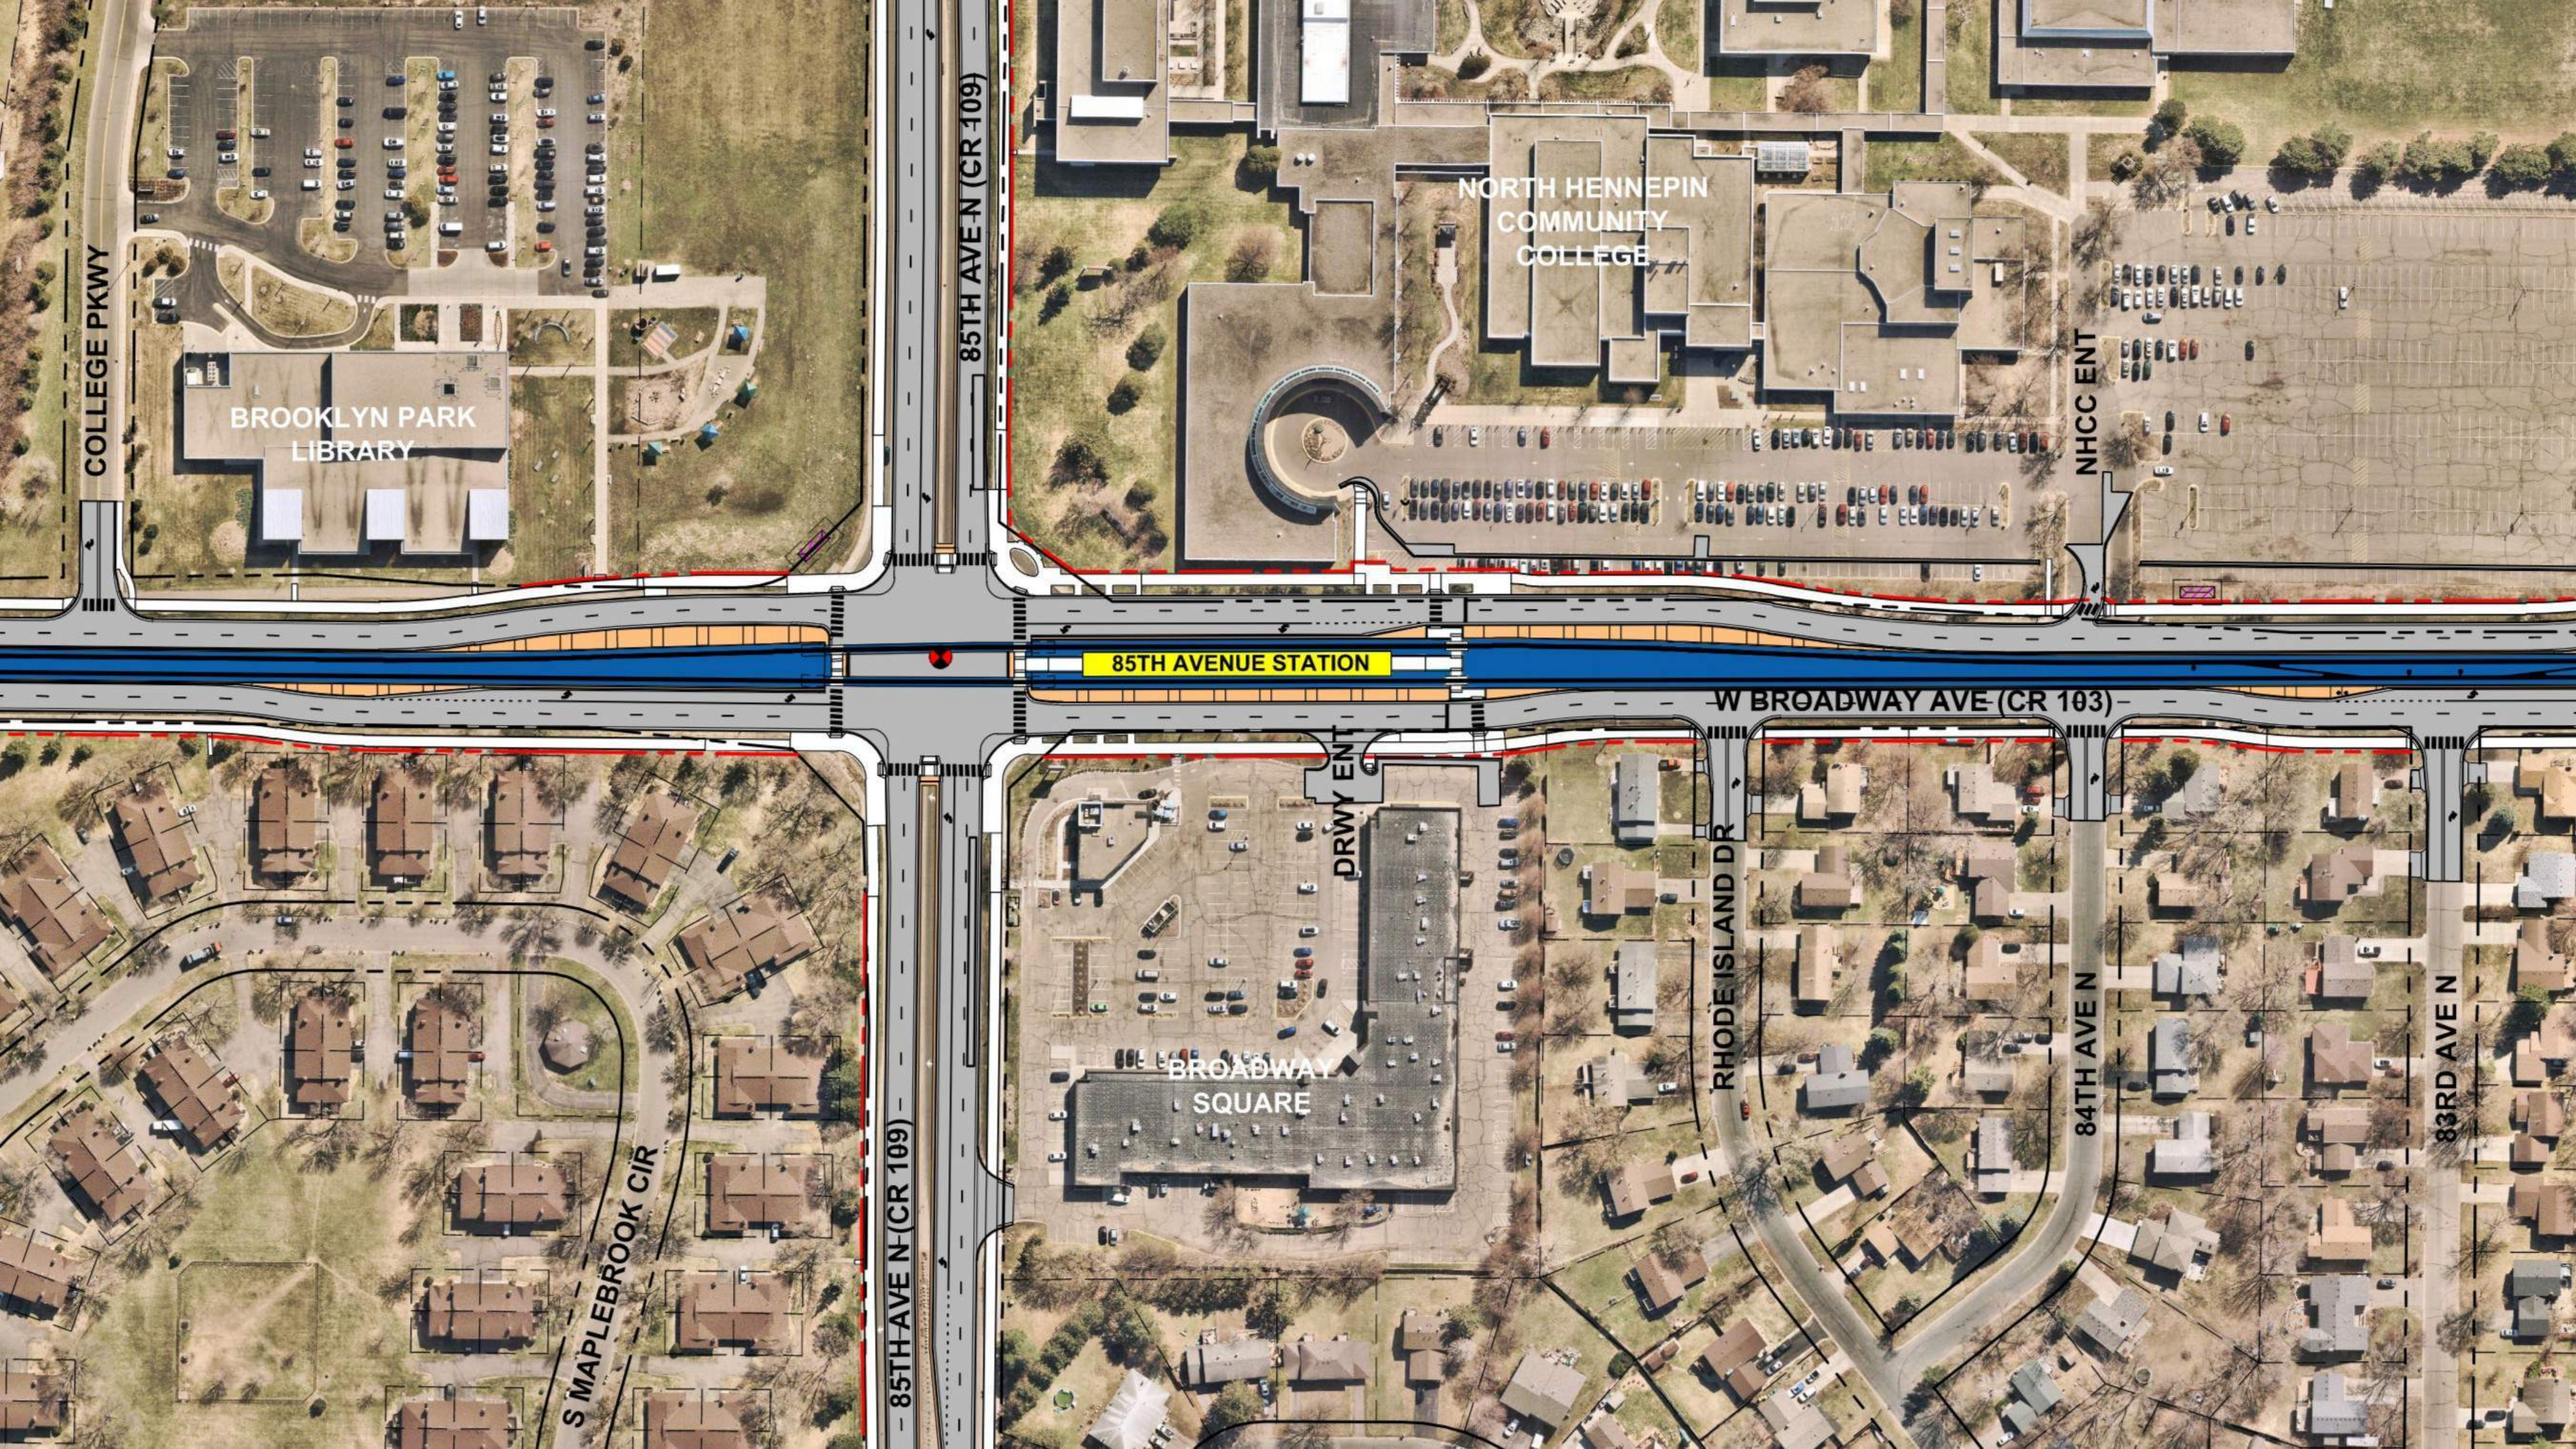
COLLEGE PKWY
BROOKLYN PARK LIBRARY
85TH AVE N (CR 109)
NORTH HENNEPIN COMMUNITY COLLEGE
NHCC ENT
85TH AVENUE STATION
W BROADWAY AVE (CR 103)
DRWY ENT
RHODE ISLAND DR
84TH AVE N
83RD AVE N
BROADWAY SQUARE
S MAPLEBROOK CIR
85TH AVE N (CR 109)

CULTURAL PLACEKEEPING
93RD AVE STATION



93rd Avenue Station looking northwest

SEE INSET A




SEE INSET B



INSET A

INSET B

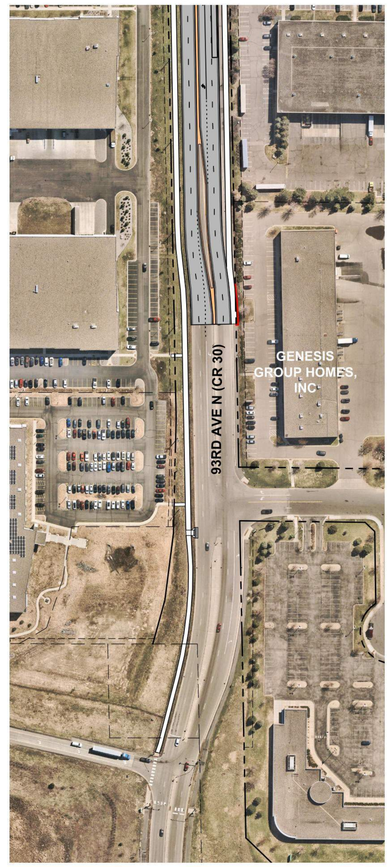




TYPICAL SECTION AT GRADE

BLUE LINE EXTENSION

SEGMENT D - BROOKLYN PARK

93RD AVENUE STATION

LEGEND			
	LRT TRACK AREA		GUARDRAIL
	PEDESTRIAN / SIDEWALK AREA		TRACTION POWER SUBSTATION (GENERAL AREA)
	STATION PLATFORM		SIGNAL BUNGALOW (GENERAL AREA)
	ROADWAY		EXISTING SIGNALIZED INTERSECTION
	MEDIAN		PROPOSED SIGNALIZED INTERSECTION
	TRAIL / BITUMINOUS		MODIFIED SIGNALIZED INTERSECTION
	STORMWATER BMP		EXISTING PROPERTY LINE
	BRIDGE		EXISTING RIGHT OF WAY
	RETAINING WALL		CONCEPTUAL RIGHT-OF-WAY LINE

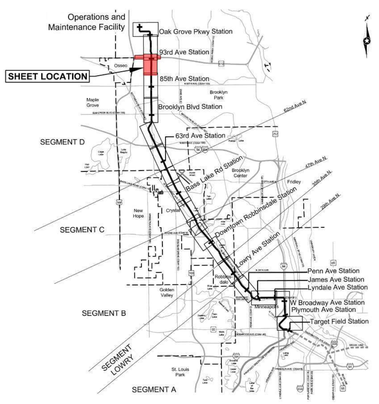

METRO BLUE LINE EXTENSION

METROPOLITAN COUNCIL


JULY 2025

SCALE 0 50 100 200 HORIZONTAL IN FEET

3


NEVADA AVE N
NEVADA CT N
SETZLER PKWY
EBENEZER COMMUNITY CHRUCH
93RD AVENUE STATION
W BROADWAY AVE (CR 103)
STERIS LABORATORIES
93RD AVE N (CR 30)
NORTHWEST SUBURBAN INTEGRATION SCHOOL
92ND AVE N
AMAZON WAREHOUSE

CULTURAL PLACEKEEPING
OAK GROVE STATION

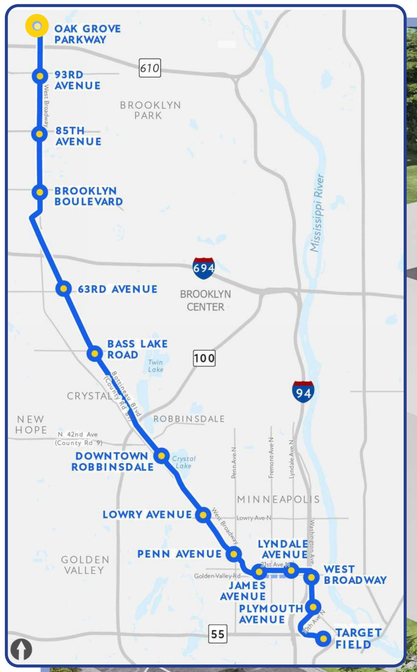

Oak Grove Parkway Station looking northwest

OPERATIONS AND MAINTENANCE FACILITY

XYLON AVE

WINNETKA AVE N

101ST AVE N

OAK GROVE PARKWAY

W BROADWAY (CR 103)

OAK GROVE STATION PARK & RIDE SITE

OAK GROVE PARKWAY STATION

OAK GROVE PARKWAY

TARGET NORTH CAMPUS



TYPICAL SECTION AT STATION



TYPICAL SECTION AT GRADE


BLUE LINE EXTENSION

SEGMENT D - BROOKLYN PARK

OAK GROVE PARKWAY STATION

LEGEND

LRT TRACK AREA	GUARDRAIL
PEDESTRIAN / SIDEWALK AREA	TRACTION POWER SUBSTATION (GENERAL AREA)
STATION PLATFORM	SIGNAL BUNGALOW (GENERAL AREA)
ROADWAY	EXISTING SIGNALIZED INTERSECTION
MEDIAN	PROPOSED SIGNALIZED INTERSECTION
TRAIL / BITUMINOUS	MODIFIED SIGNALIZED INTERSECTION
STORMWATER BMP	EXISTING PROPERTY LINE
BRIDGE	EXISTING RIGHT OF WAY
RETAINING WALL	CONCEPTUAL RIGHT-OF-WAY LINE

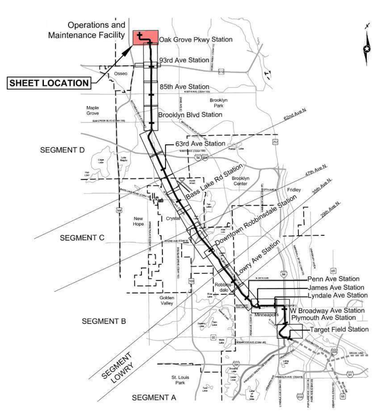

METRO BLUE LINE EXTENSION

METROPOLITAN COUNCIL

JULY 2025

0 50 100 200

HORIZONTAL SCALE IN FEET

1


W BROADWAY (CR 103)
OAK GROVE STATION PARK & RIDE SITE
OAK GROVE PARKWAY STATION
OAK GROVE PARKWAY