




CULTURAL PLACEKEEPING

BASS LAKE ROAD STATION




Bass Lake Road Station looking northwest

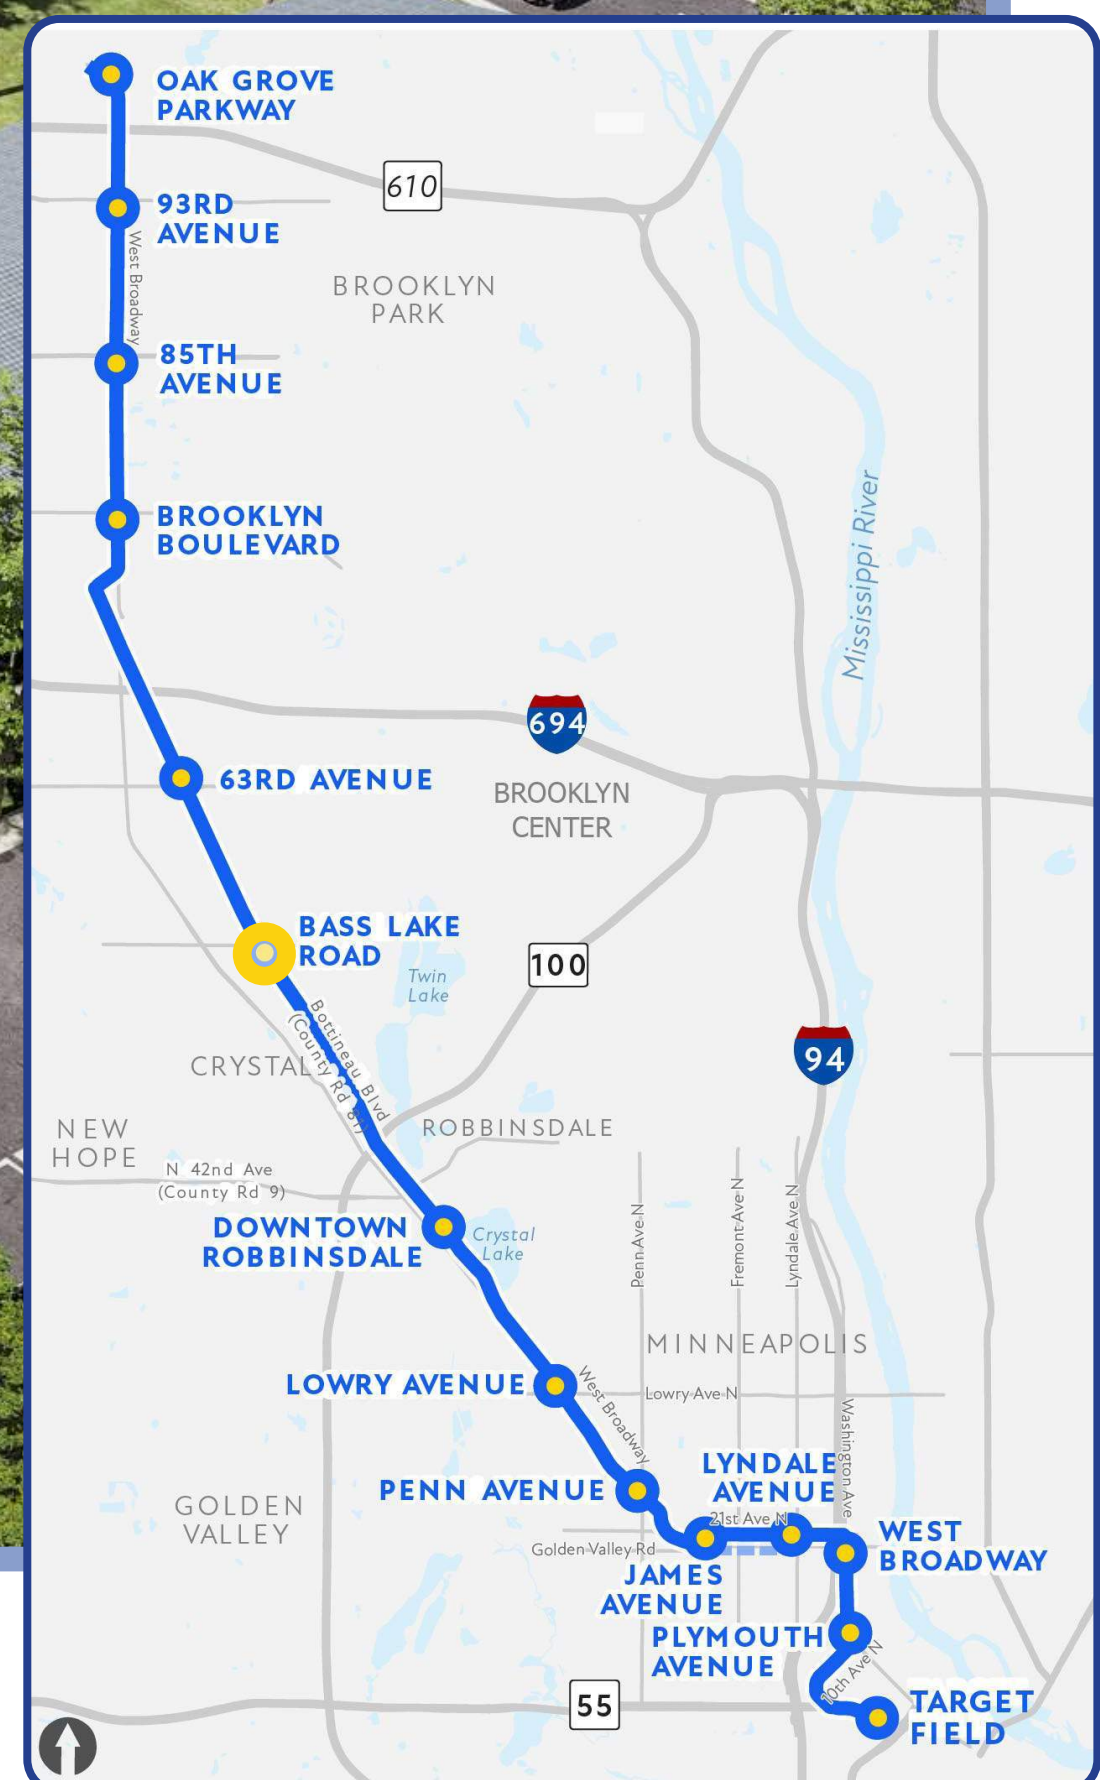


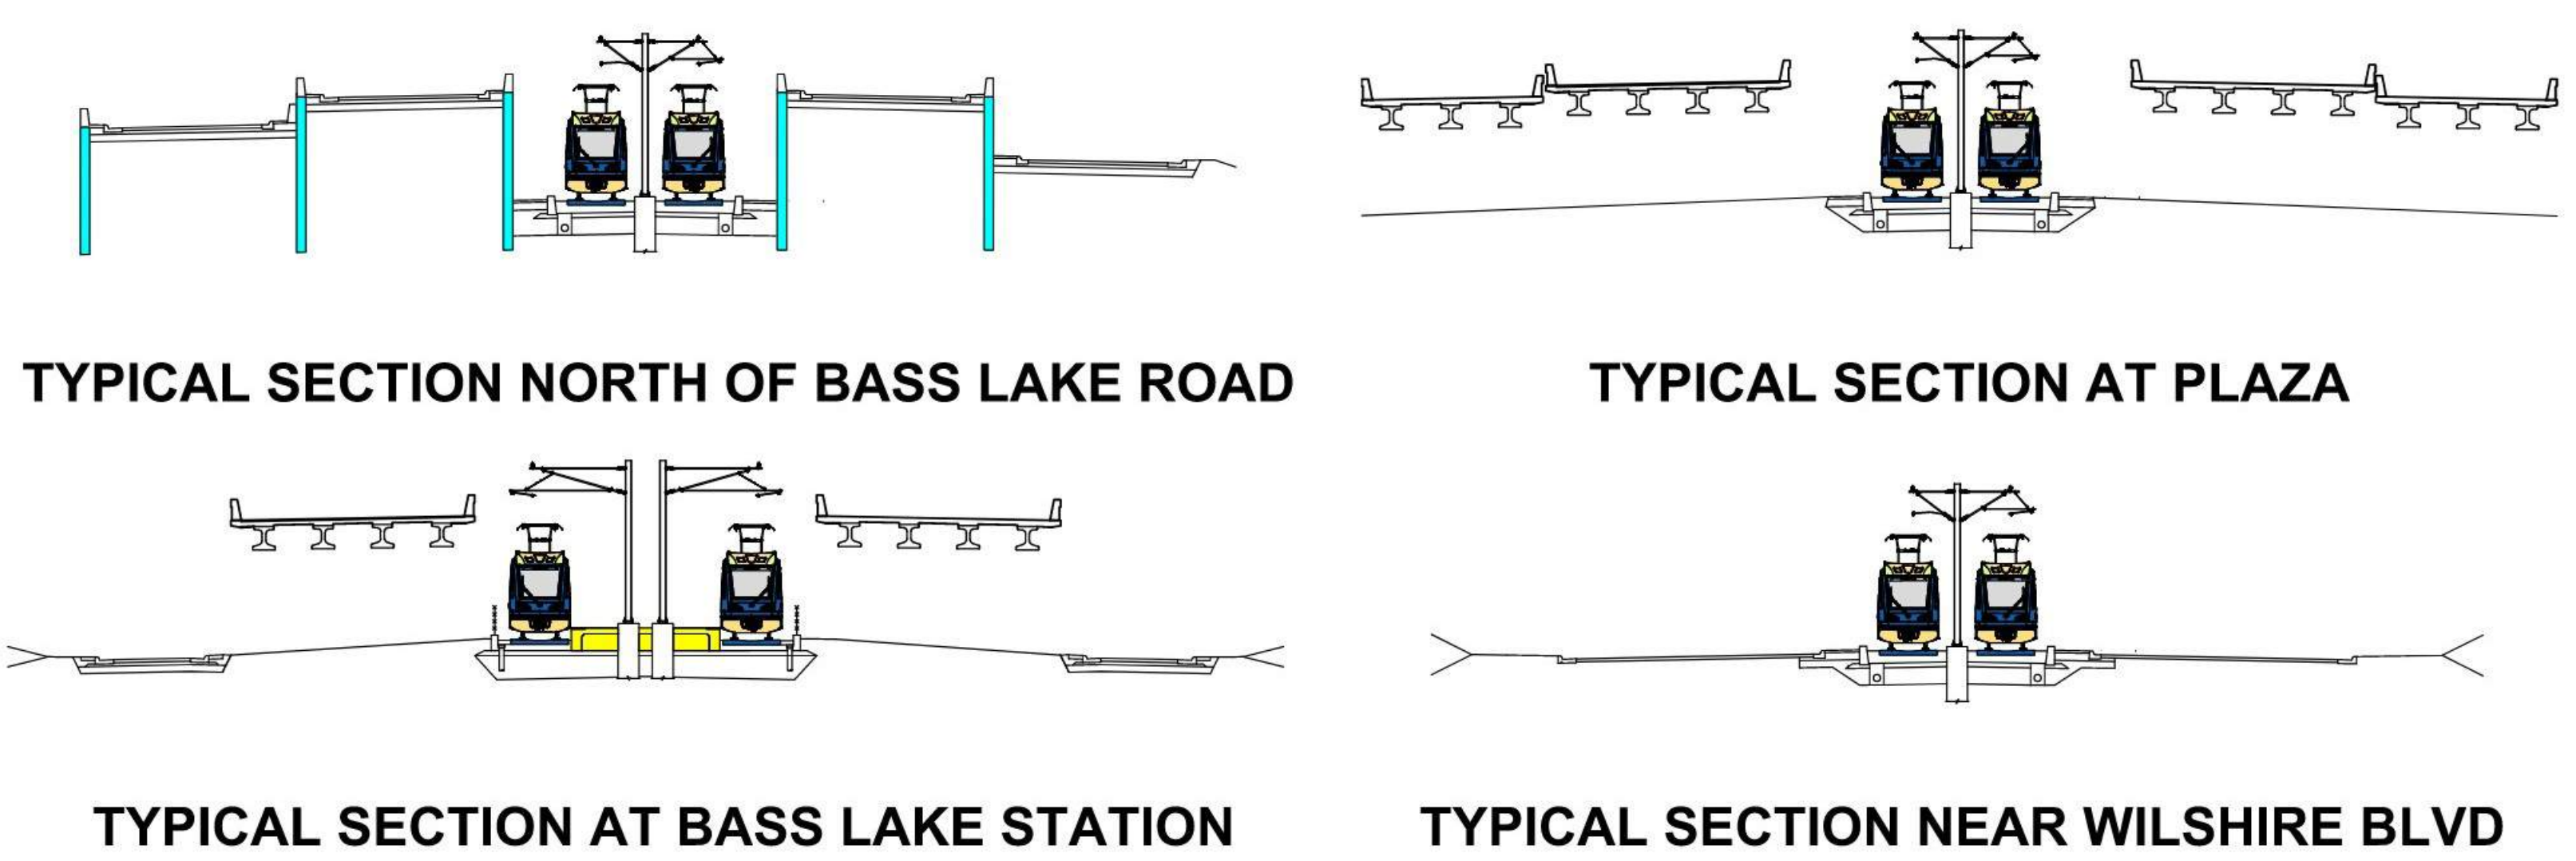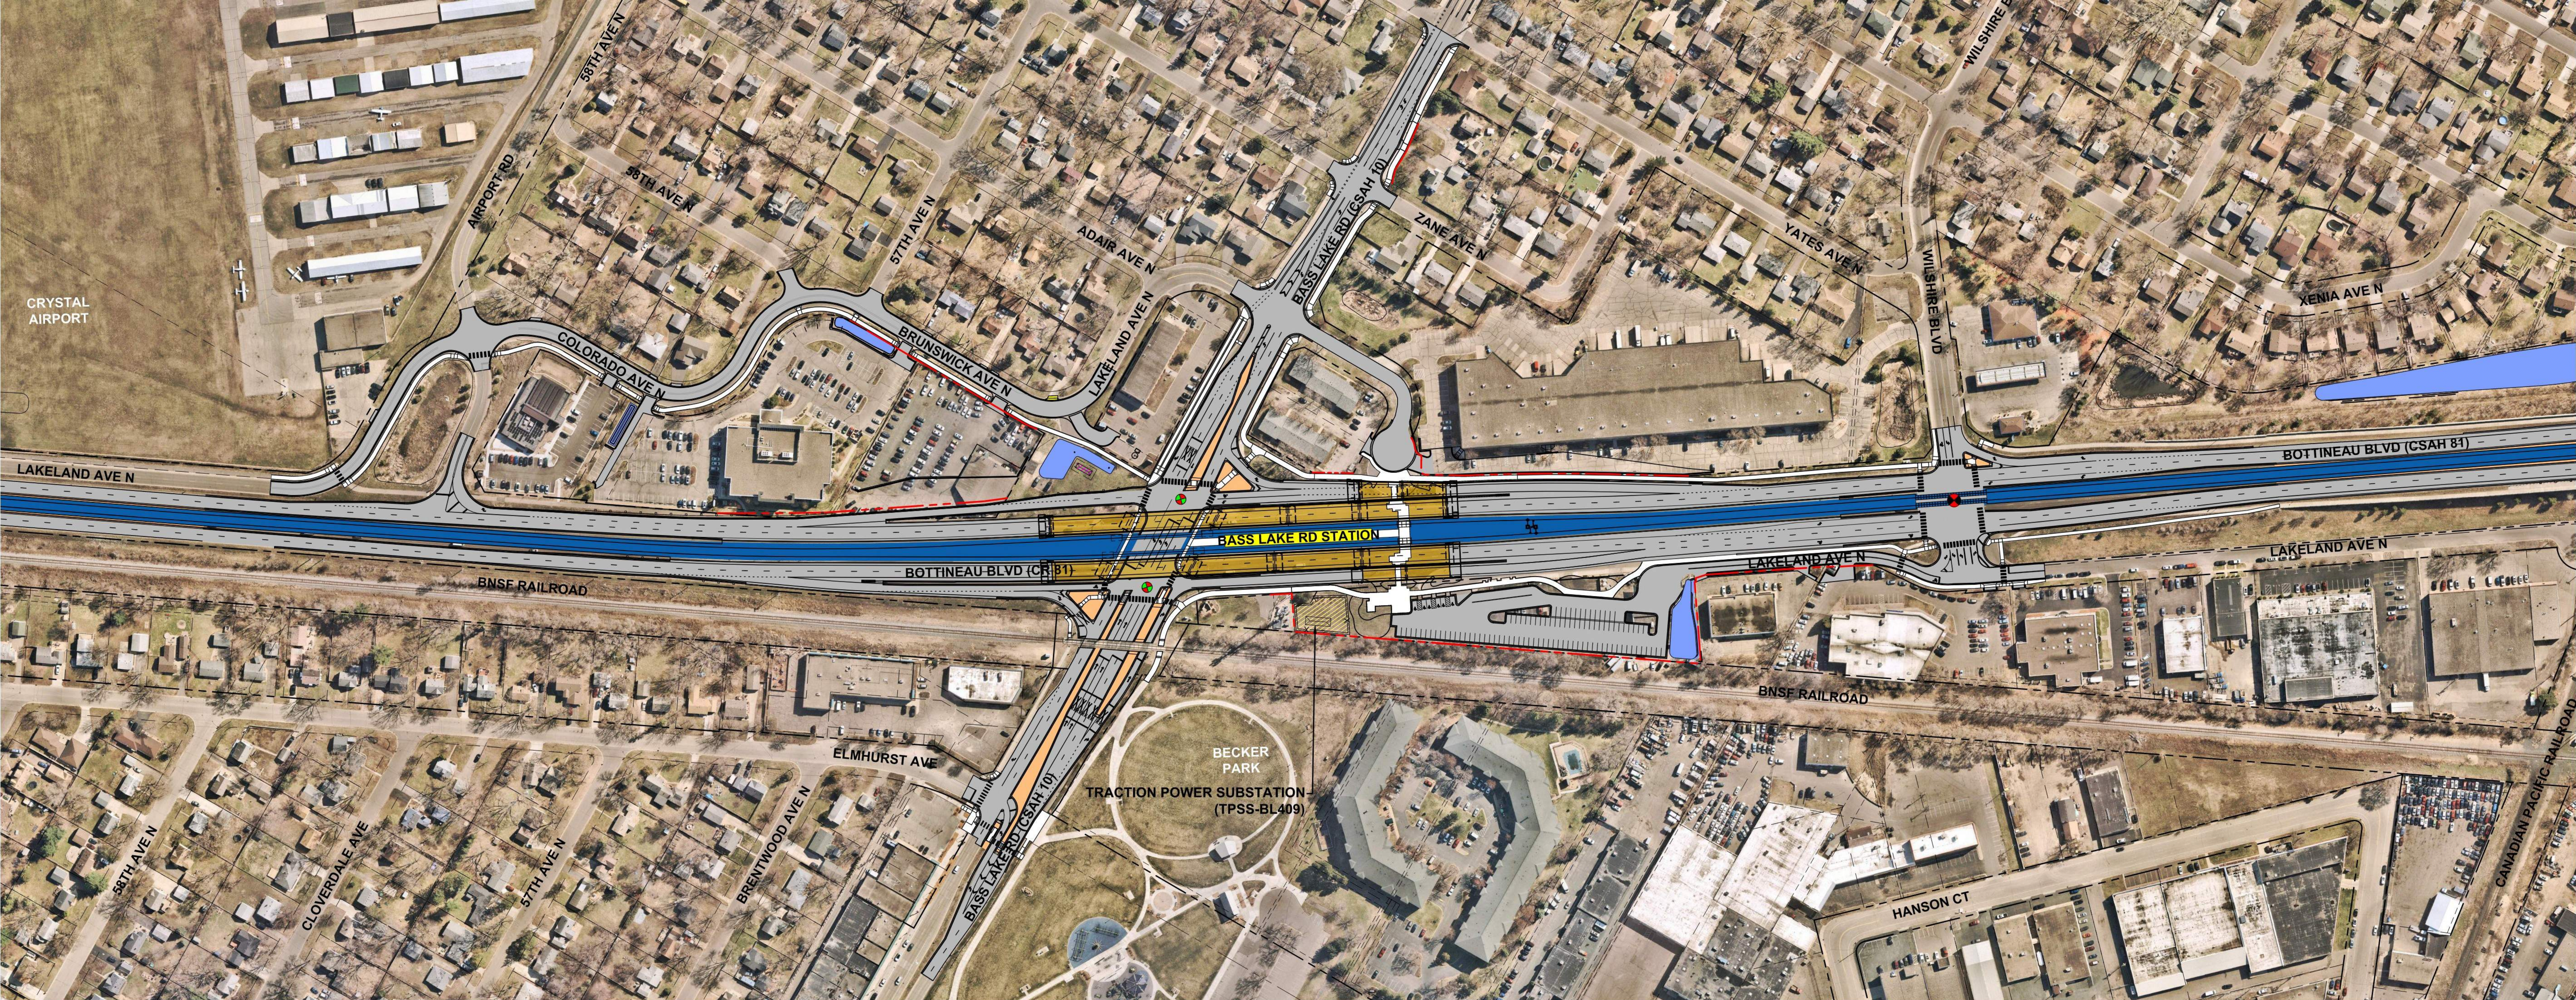

BLUE LINE EXTENSION
SEGMENT C - CRYSTAL
BASS LAKE ROAD STATION

LEGEND			
	LRT TRACK AREA		GUARDRAIL
	PEDESTRIAN / SIDEWALK AREA		TRACTION POWER SUBSTATION (GENERAL AREA)
	STATION PLATFORM		SIGNAL BUNGALOW (GENERAL AREA)
	ROADWAY		EXISTING SIGNALIZED INTERSECTION
	MEDIAN		PROPOSED SIGNALIZED INTERSECTION
	TRAIL / BITUMINOUS		MODIFIED SIGNALIZED INTERSECTION
	STORMWATER BMP		EXISTING PROPERTY LINE
	BRIDGE		EXISTING RIGHT OF WAY
	RETAINING WALL		CONCEPTUAL RIGHT-OF-WAY LINE

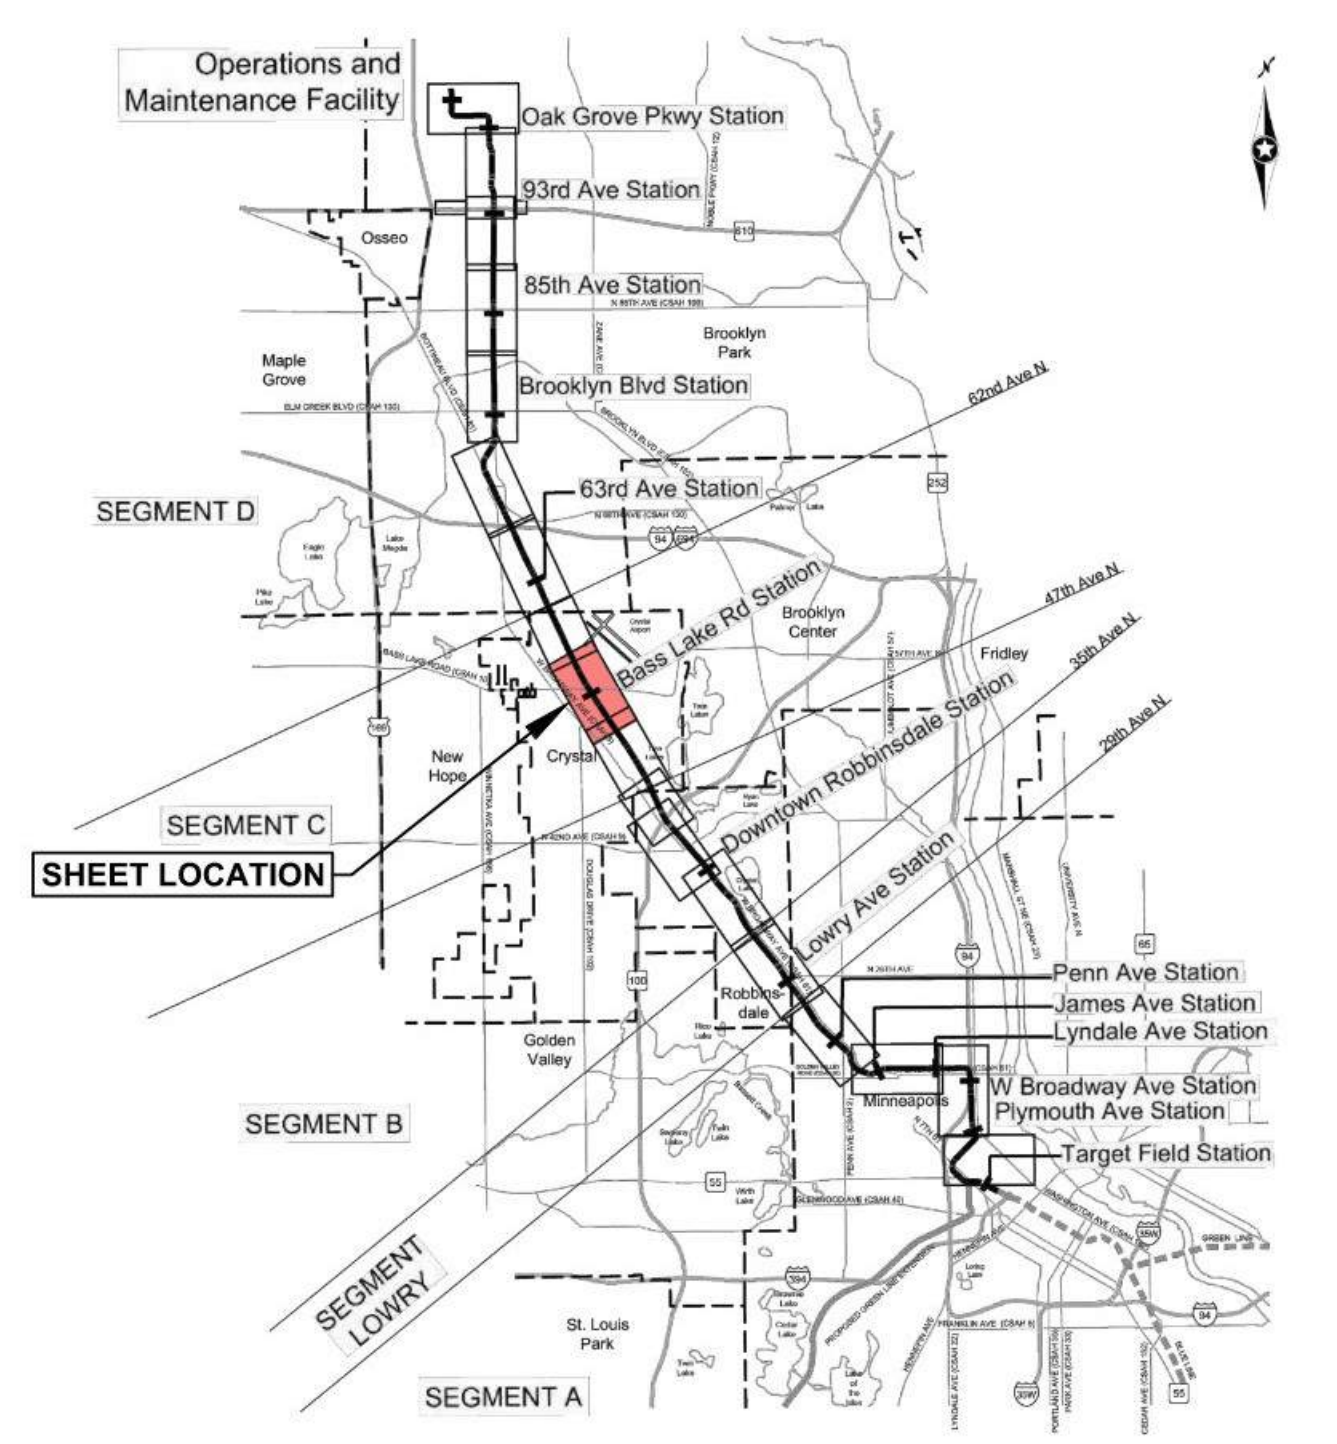

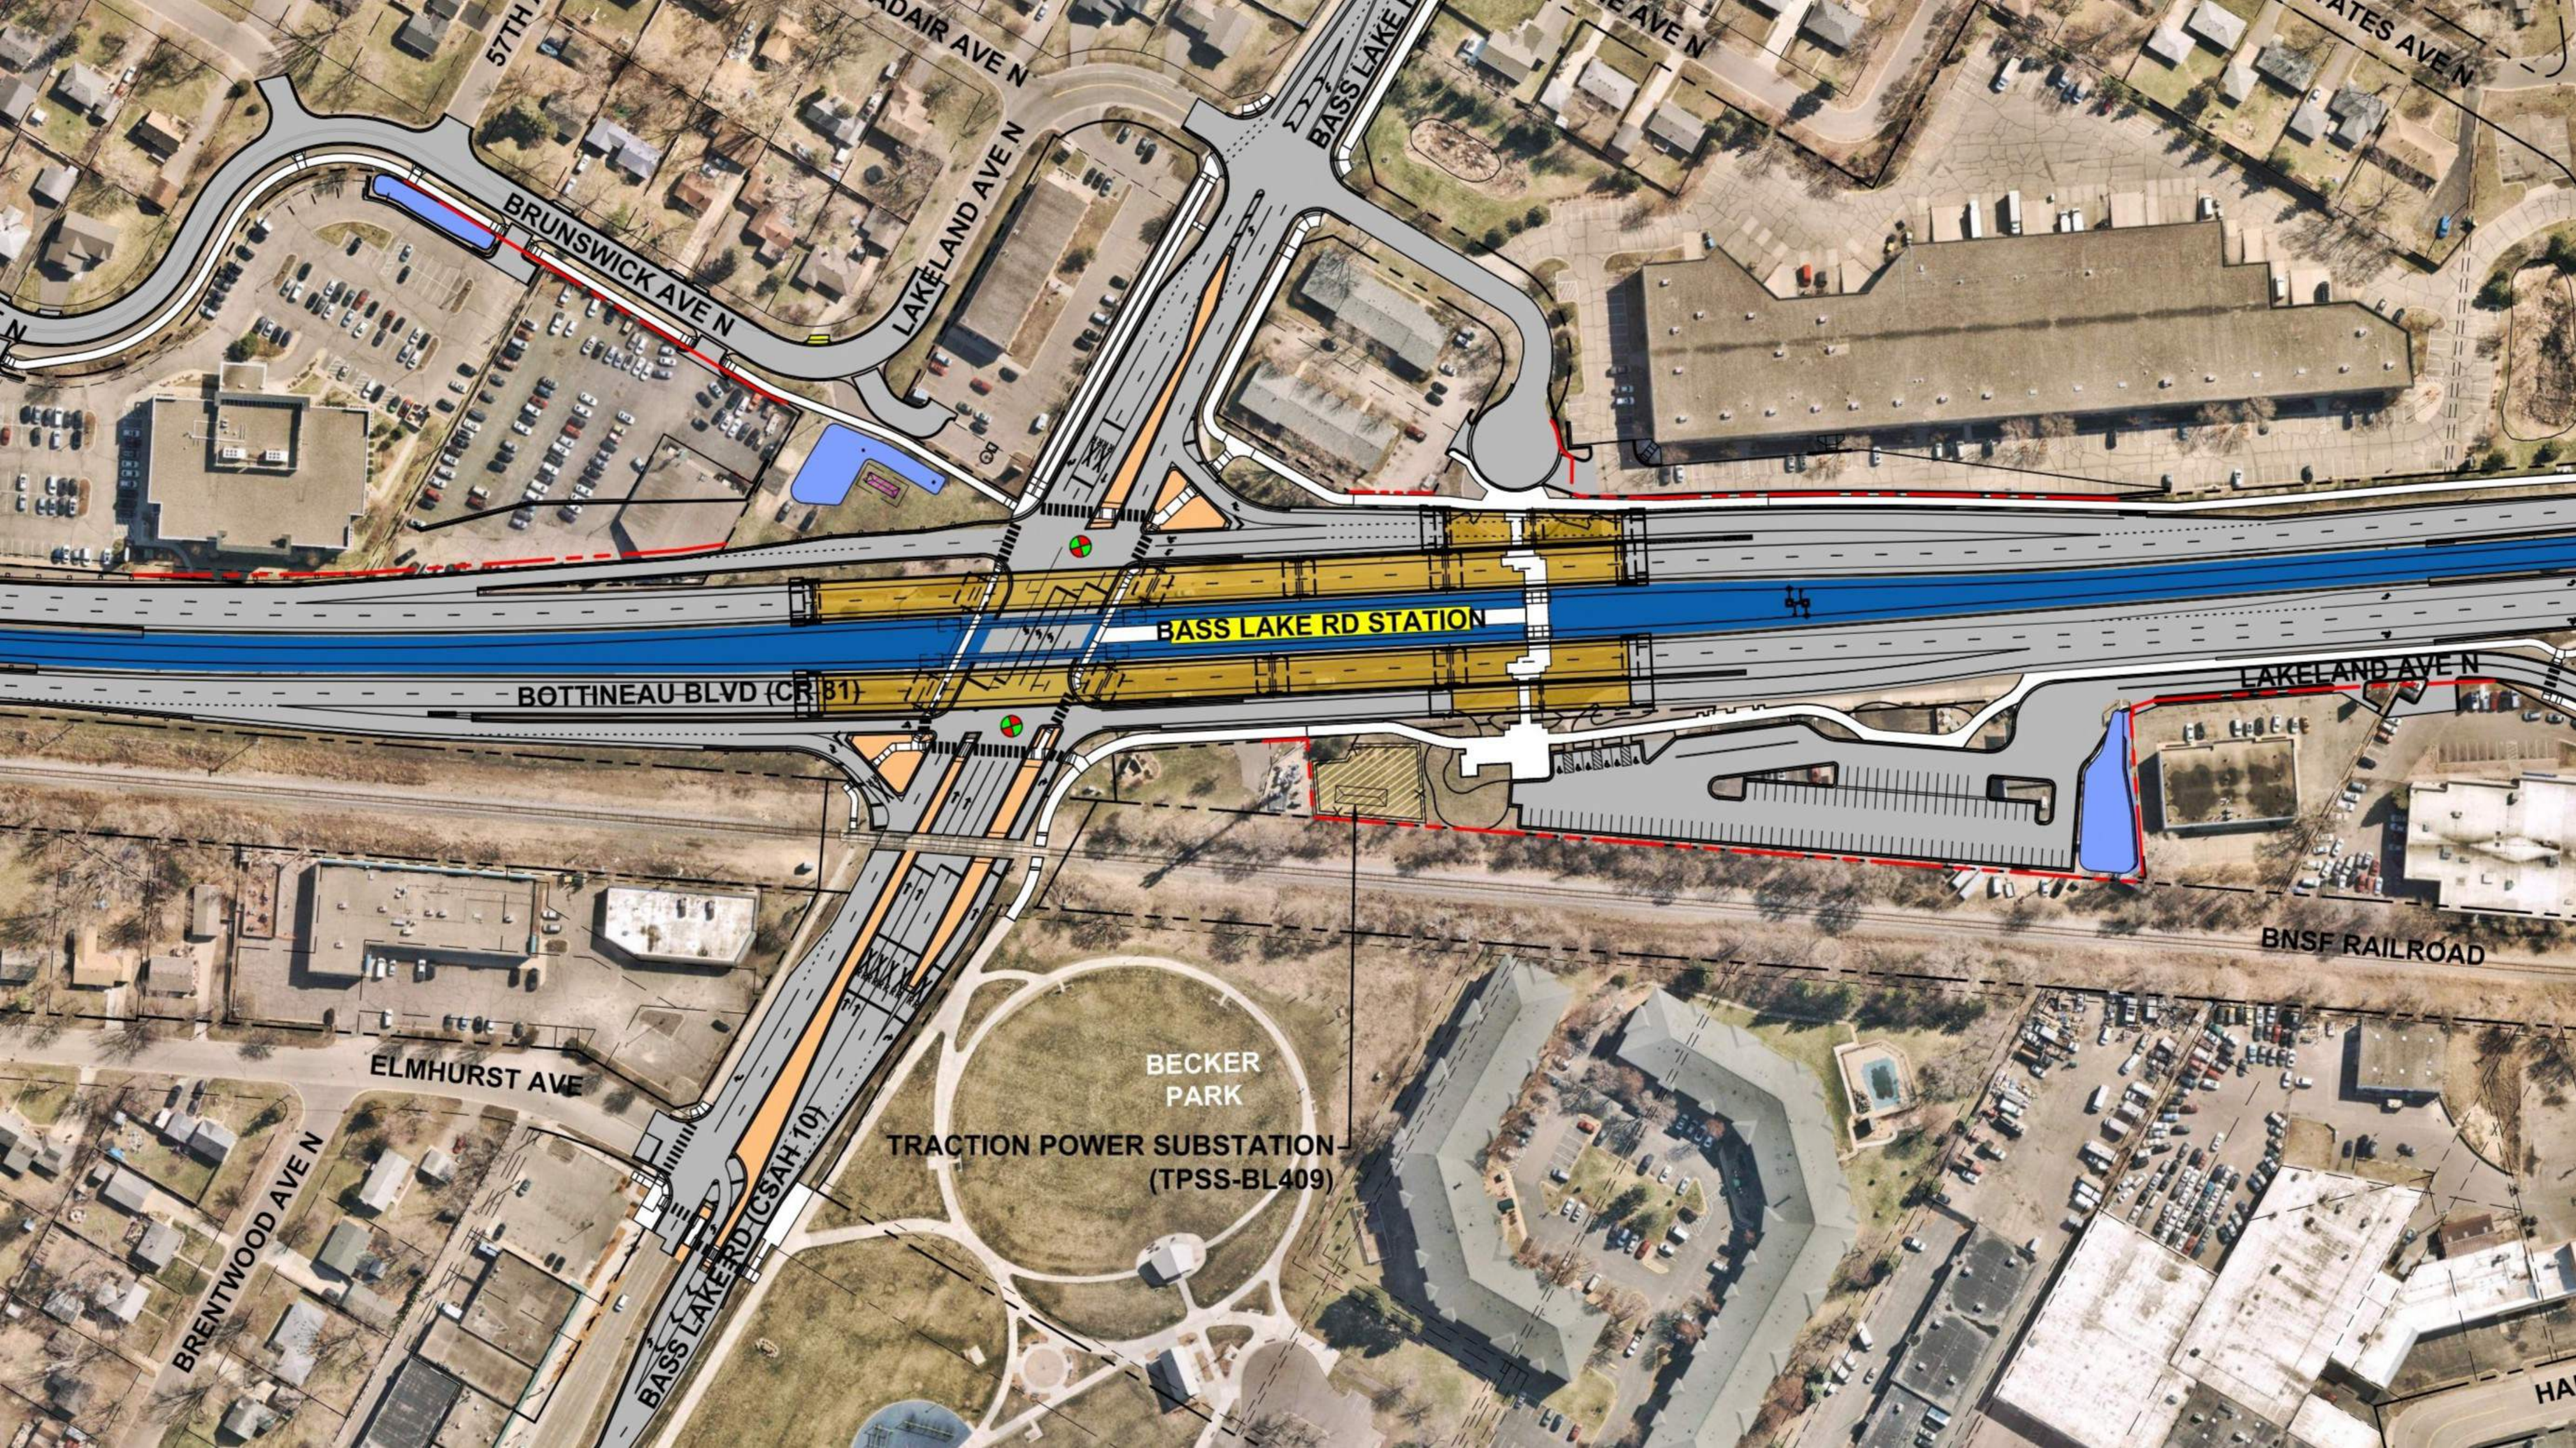

BRUNSWICK AVE N

LAKELAND AVE N

BASS LAKE RD

BASS LAKE RD STATION

BOTTINEAU BLVD (CR 81)

LAKELAND AVE N

BNSF RAILROAD

ELMHURST AVE

BRENTWOOD AVE

BASS LAKE RD (CSAH 10)

BECKER PARK

TRACTION POWER SUBSTATION
(TPSS-BL409)

HA