


CULTURAL PLACEKEEPING

LOWRY AVE STATION

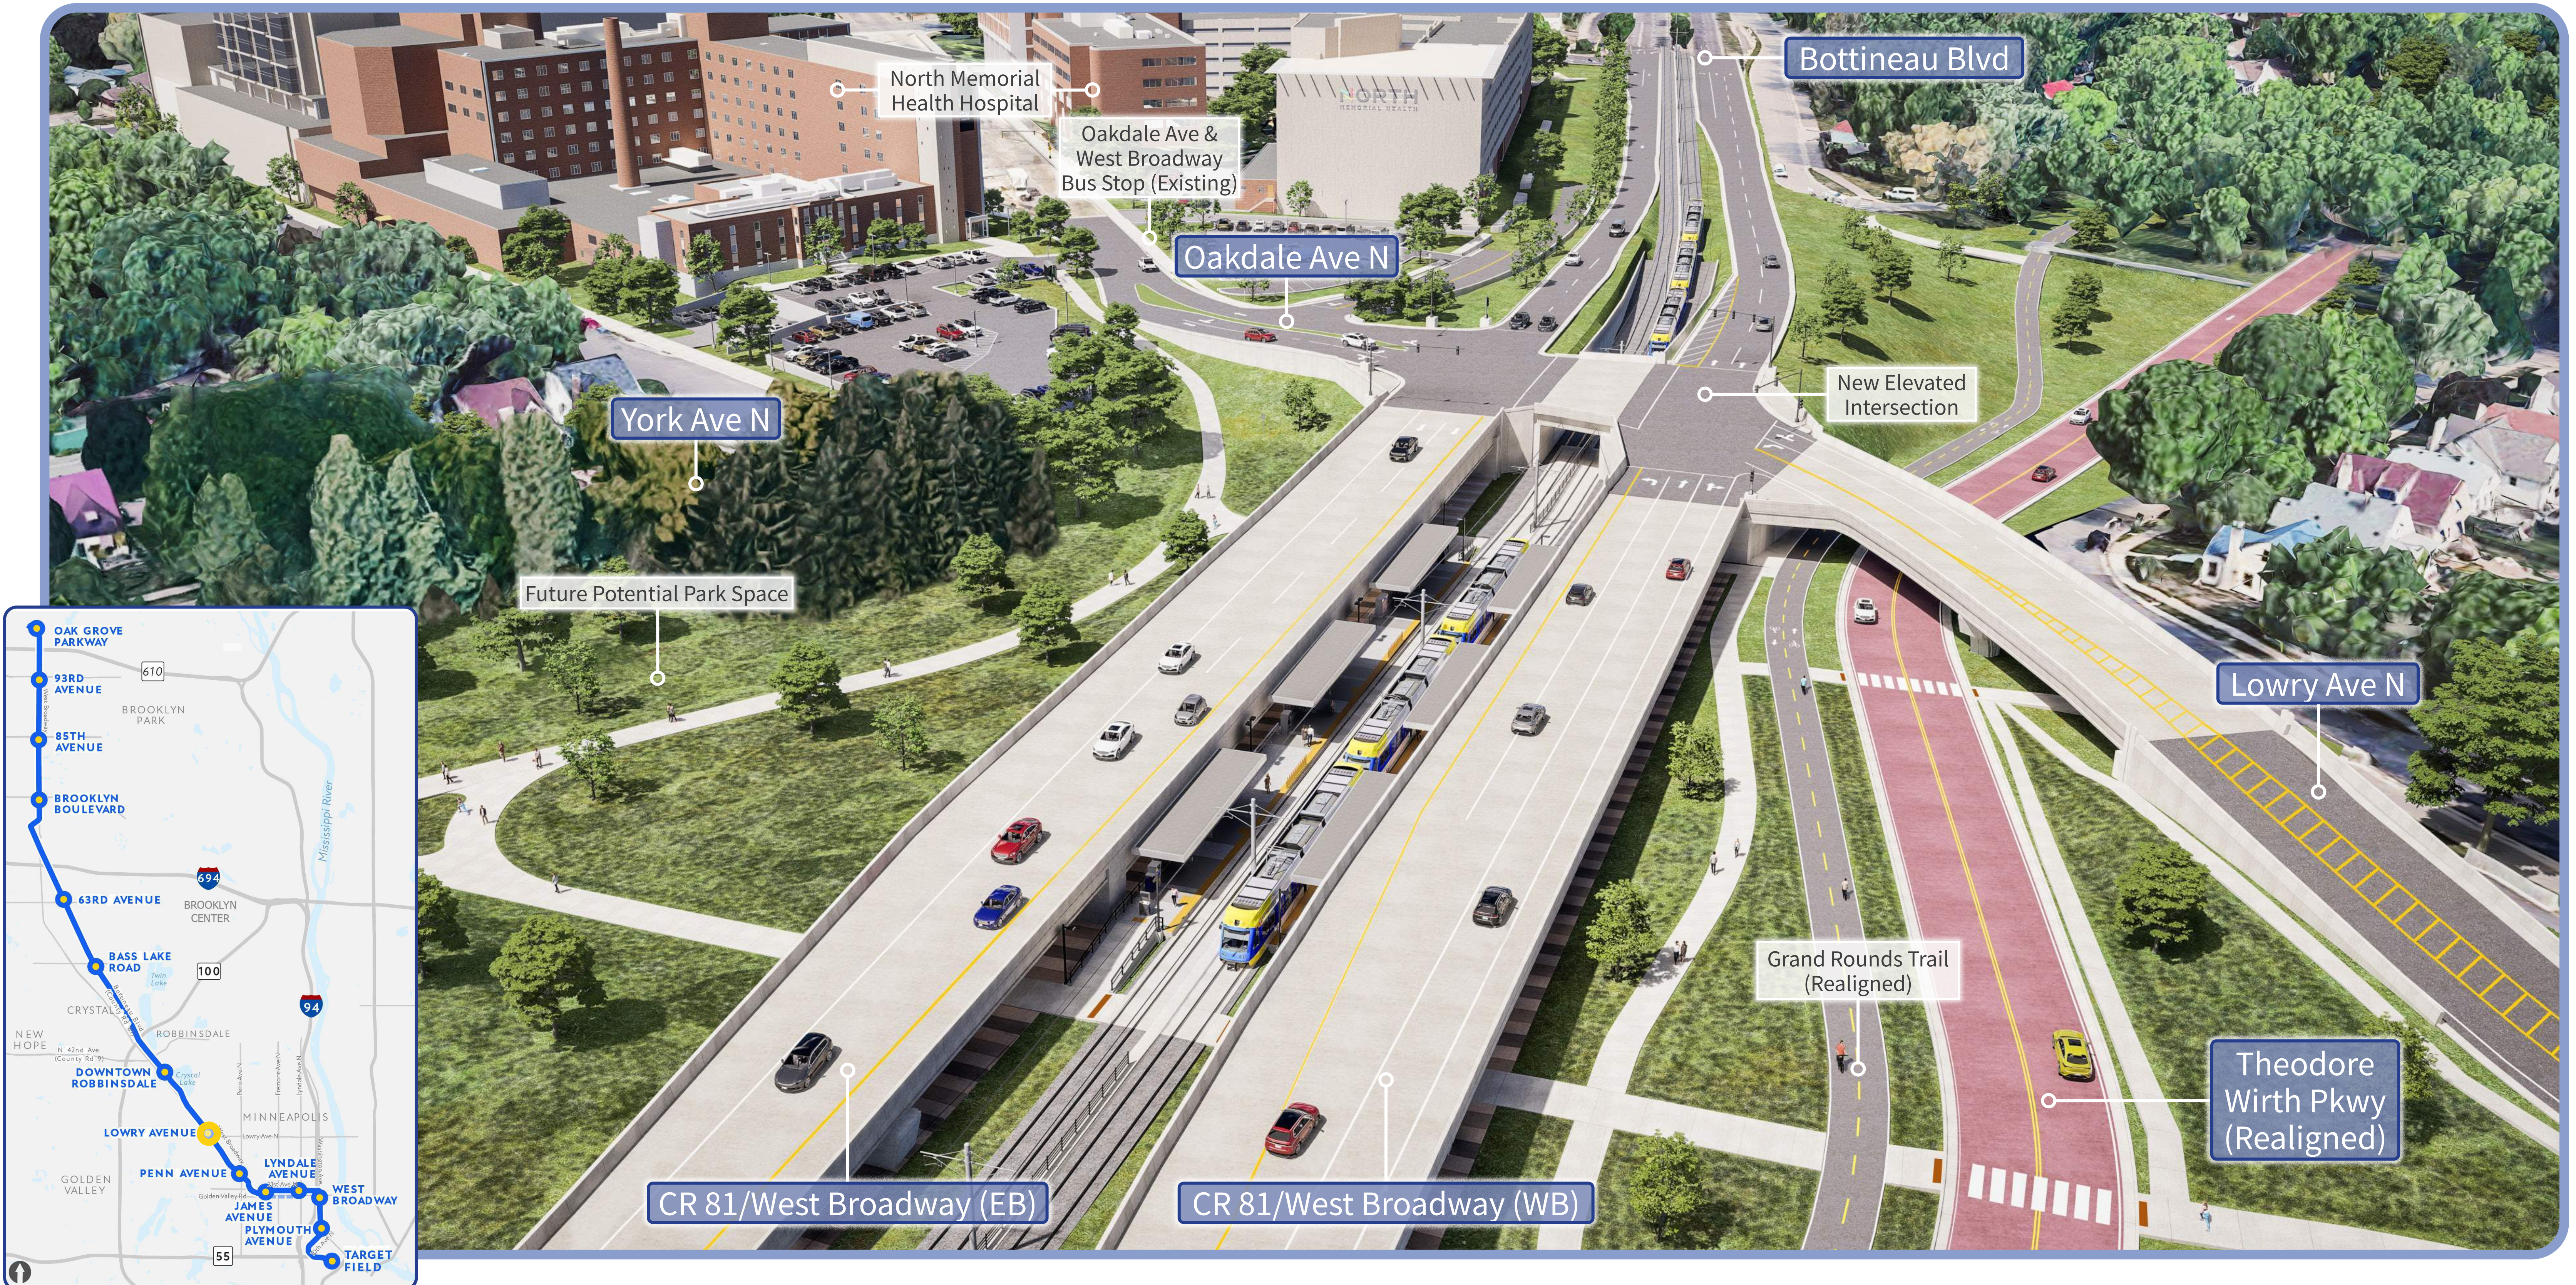

Lowry Avenue Station looking northwest



METRO BLUE LINE EXTENSION | JULY 2025
DRAFT - WORK IN PROCESS







BLUE LINE EXTENSION

SEGMENT LOWRY - ROBBINSDALE/MINNEAPOLIS

BOTTINEAU BLVD FROM 29TH AVE TO 35TH AVE

LEGEND	
	LRT TRACK AREA
	PEDESTRIAN / SIDEWALK AREA
	STATION PLATFORM
	ROADWAY
	MEDIAN
	TRAIL / BITUMINOUS
	STORMWATER BMP
	BRIDGE
	RETAINING WALL
	GUARDRAIL
	TRACTION POWER SUBSTATION (GENERAL AREA)
	SIGNAL BUNGALOW (GENERAL AREA)
	EXISTING SIGNALIZED INTERSECTION
	PROPOSED SIGNALIZED INTERSECTION
	MODIFIED SIGNALIZED INTERSECTION
	EXISTING PROPERTY LINE
	EXISTING RIGHT OF WAY
	CONCEPTUAL RIGHT-OF-WAY LINE

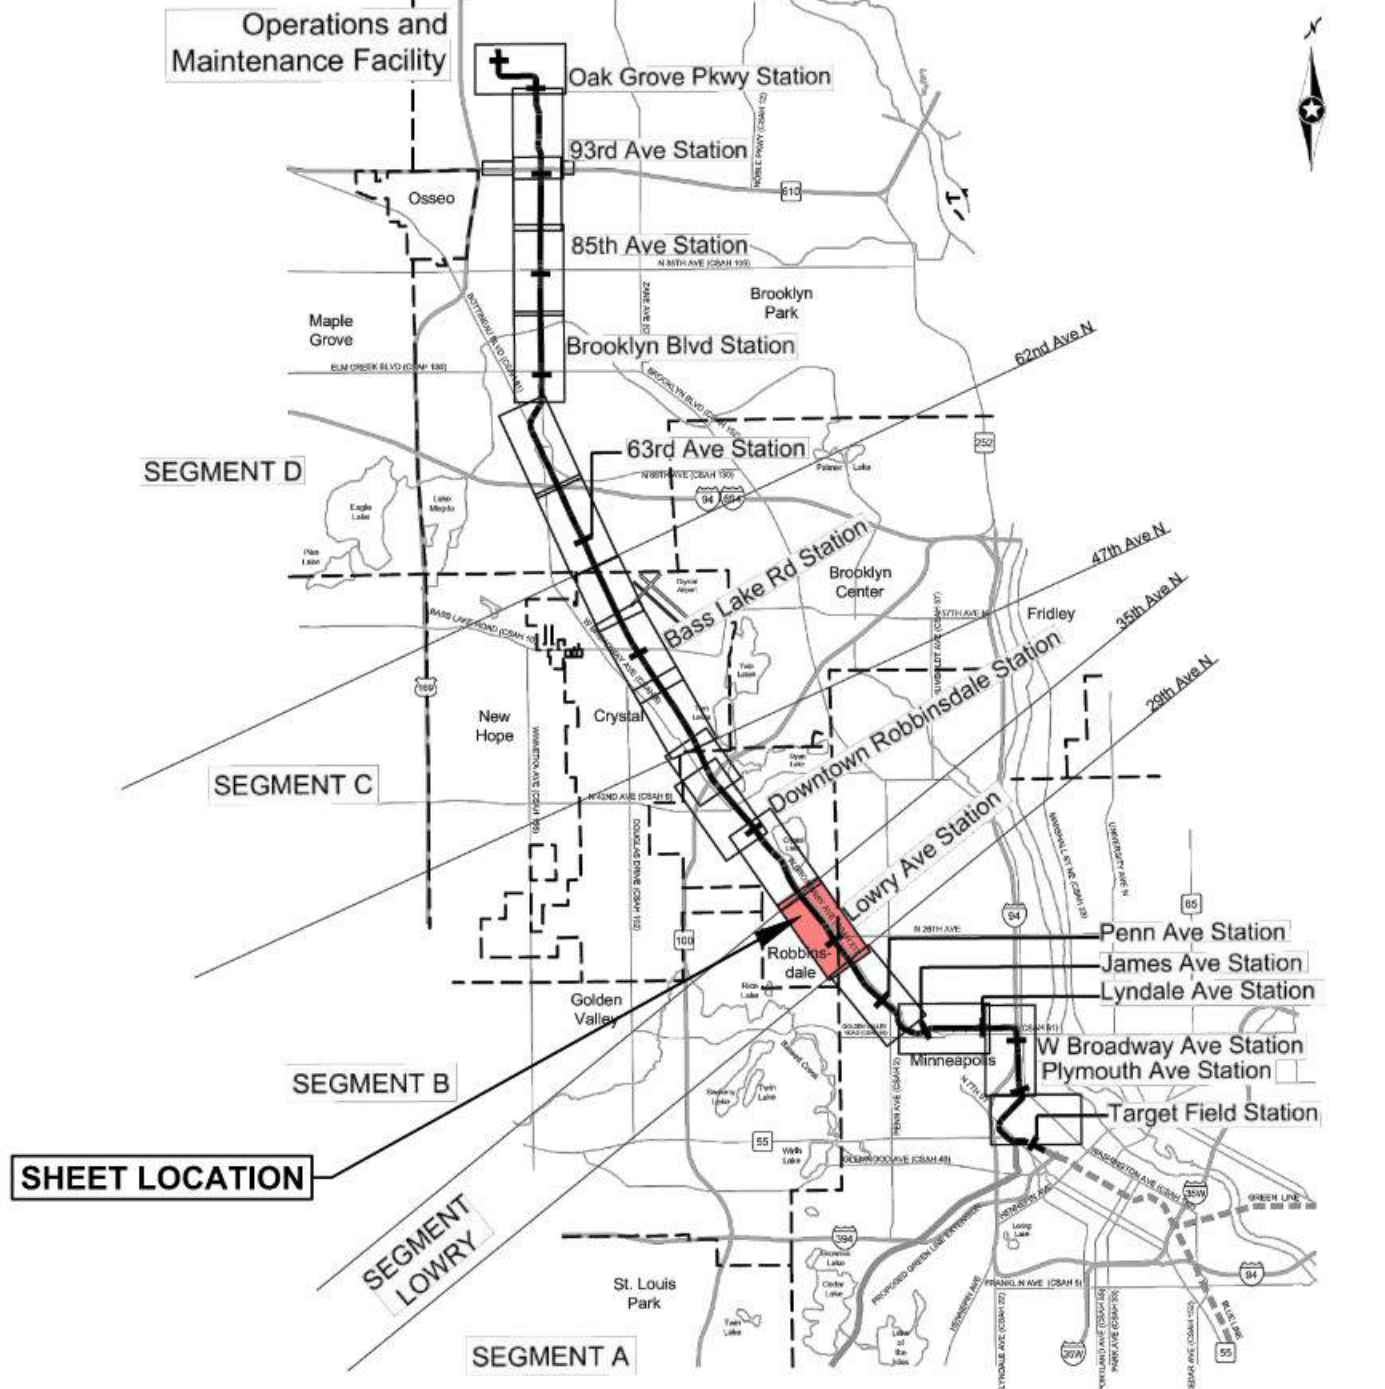

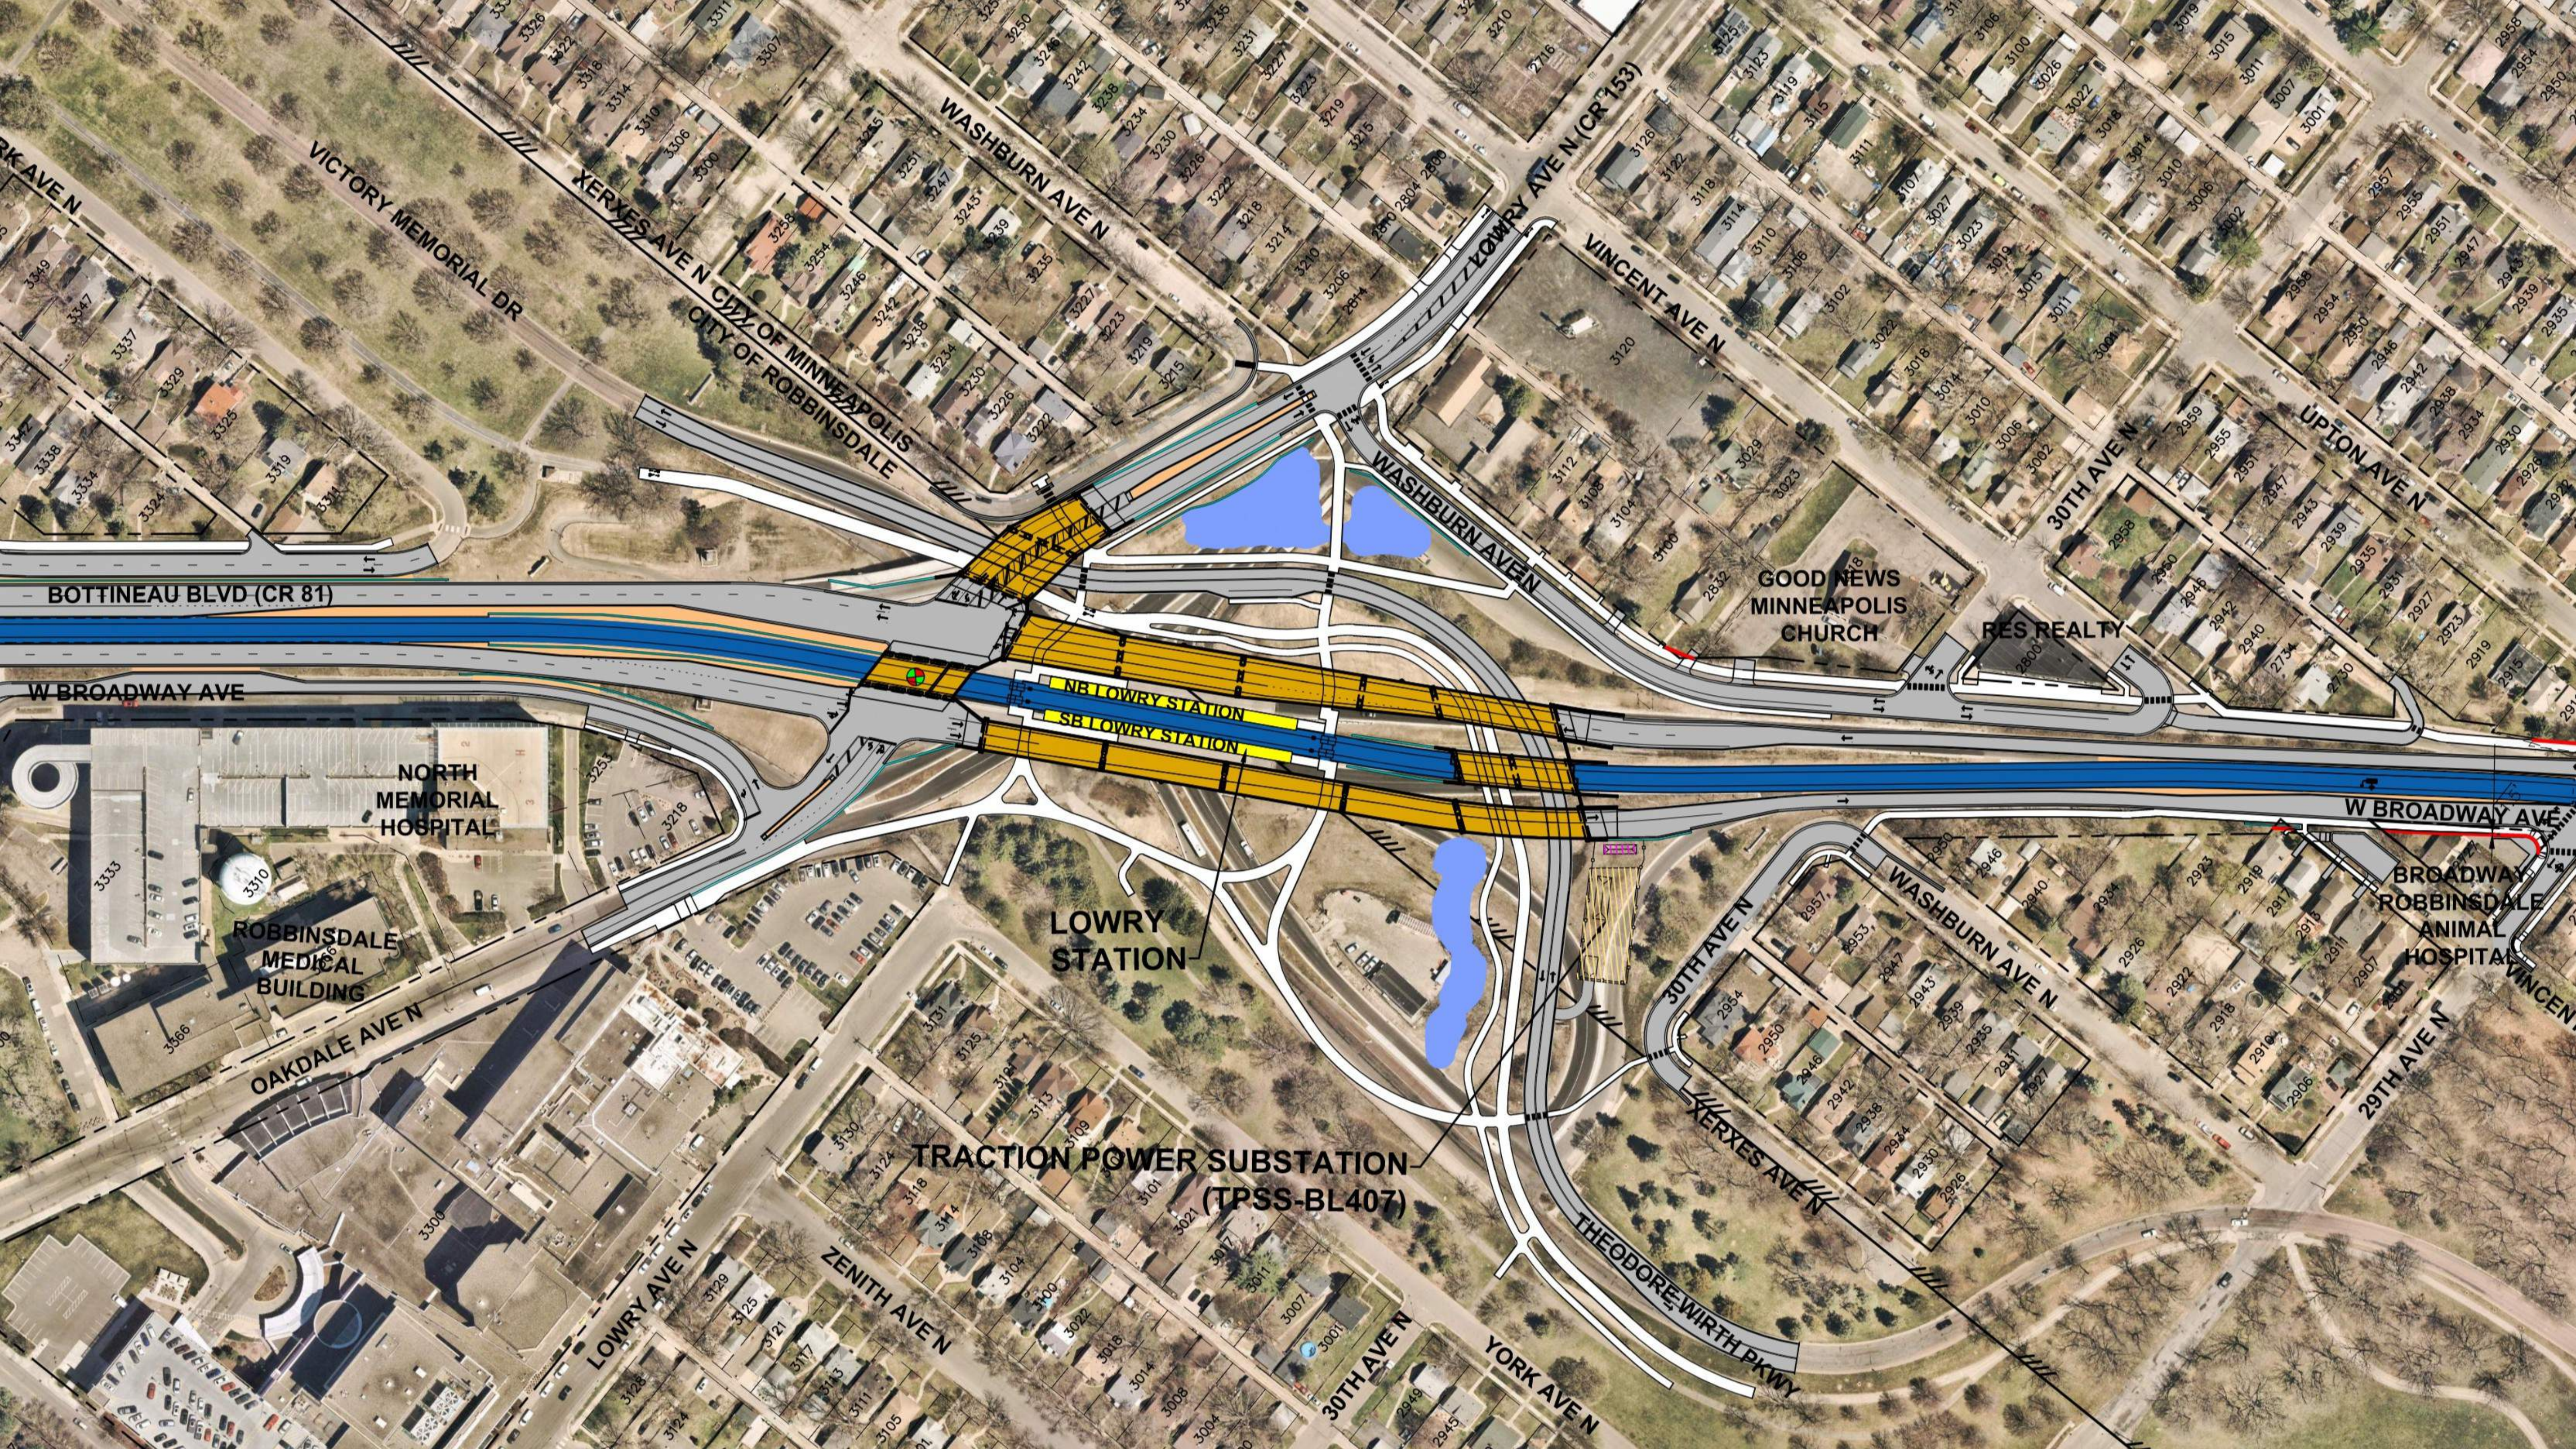

VICTORY MEMORIAL DR

KERNES AVE N
CITY OF MINNEAPOLIS
CITY OF ROBBINSDALE

WASHBURN AVE N

LOWRY AVE N (CR 153)

VINCENT AVE N

30TH AVE N

UPTON AVE N

BOTTINEAU BLVD (CR 81)

W BROADWAY AVE

NORTH
MEMORIAL
HOSPITAL

ROBBINSDALE
MEDICAL
BUILDING

OAKDALE AVE N

LOWRY
STATION

TRACTION POWER SUBSTATION
(TPSS-BL407)

LOWRY AVE N

ZENITH AVE N

30TH AVE N

YORK AVE N

THEODORE WIRTH PKWY

WASHBURN AVE N

29TH AVE N

BROADWAY
ROBBINSDALE
ANIMAL
HOSPITAL

W BROADWAY AVE

CULTURAL PLACEKEEPING


ROBBINSDALE STATION




Downtown Robbinsdale Station looking west




METRO BLUE LINE EXTENSION | JULY 2025
DRAFT - WORK IN PROCESS

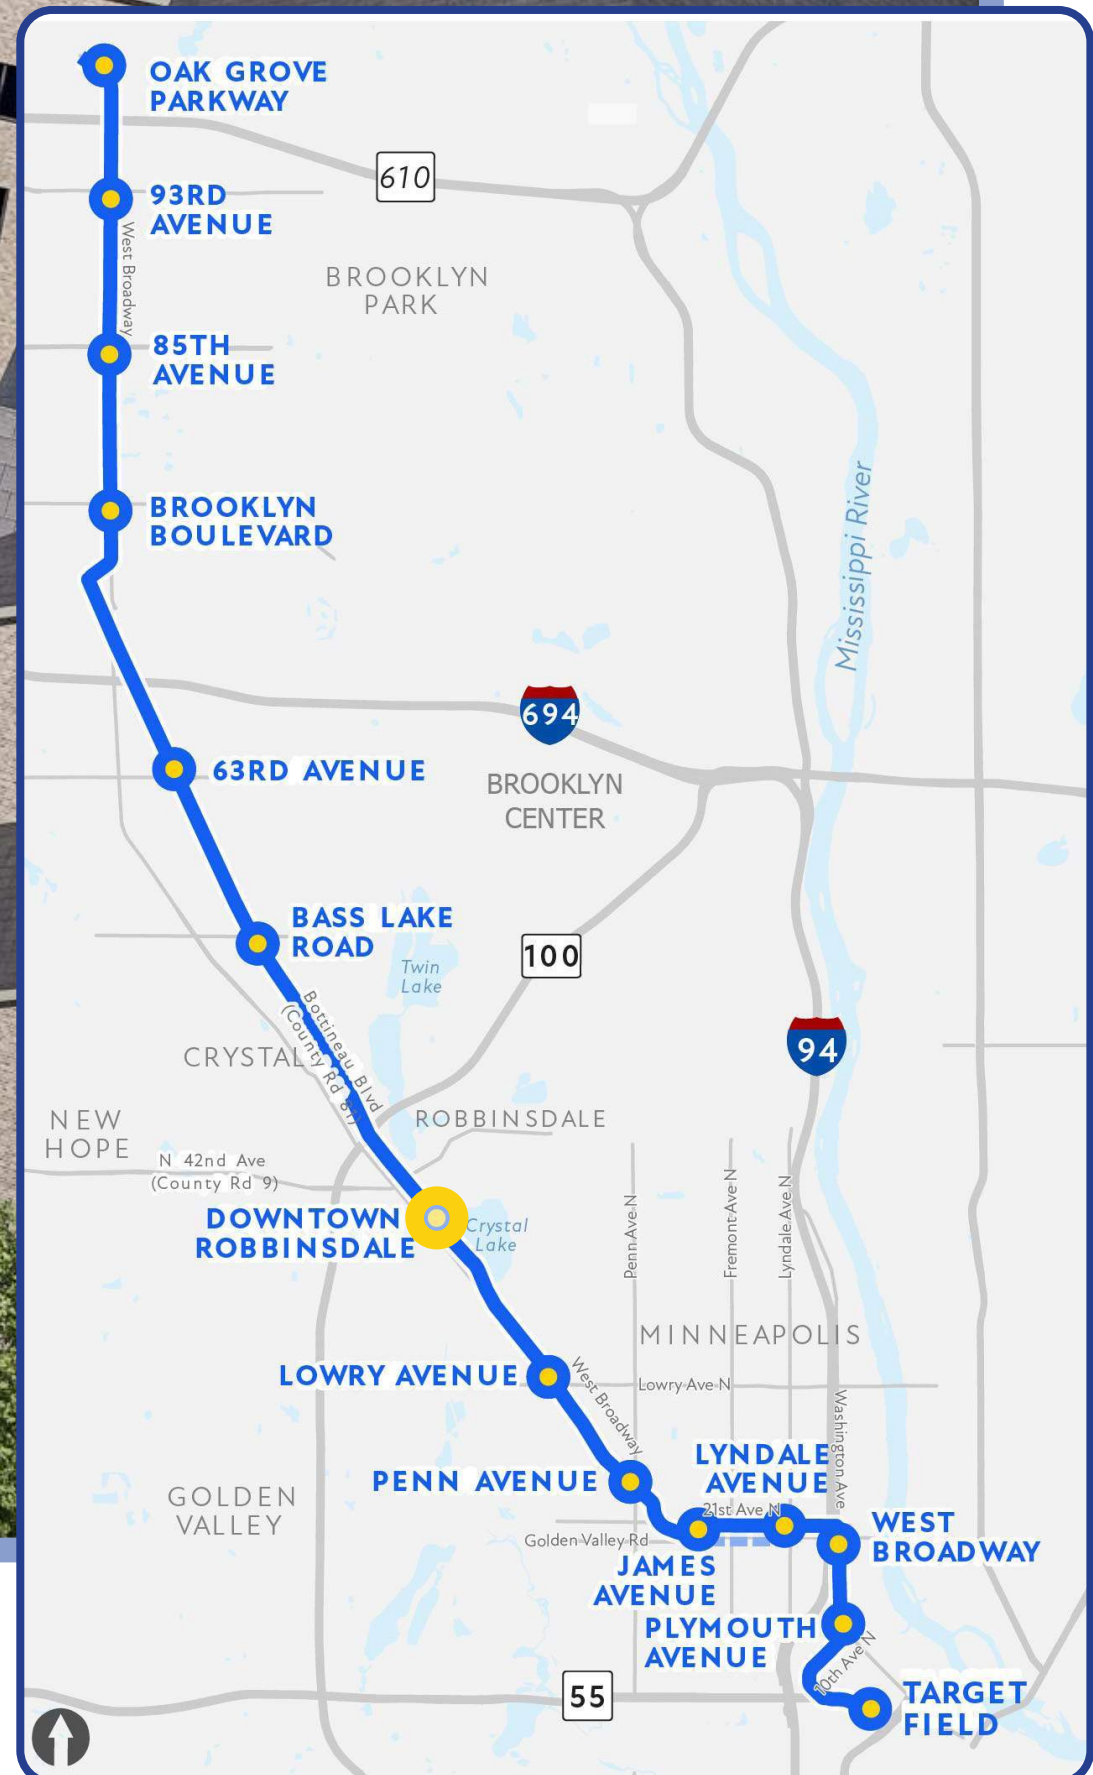

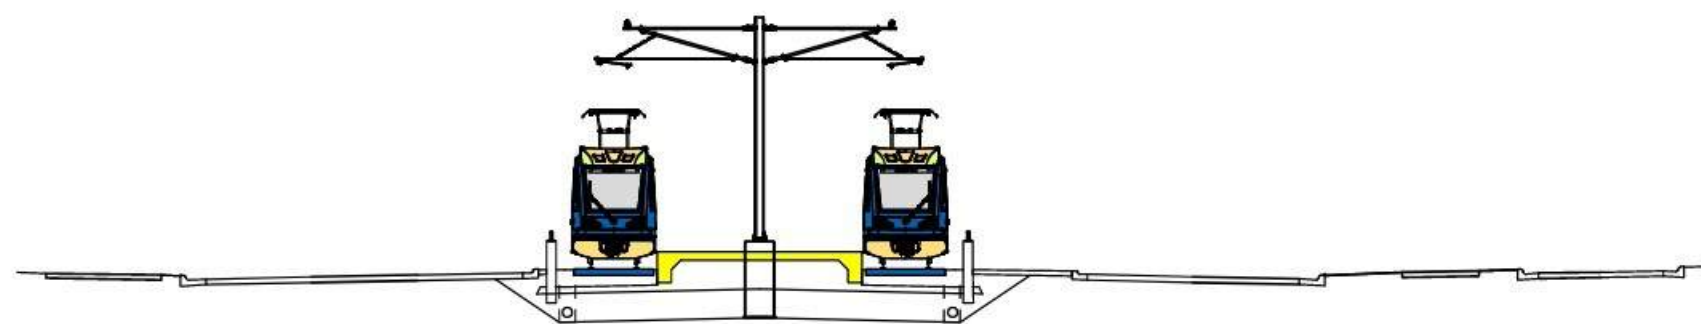

TYPICAL SECTION AT STATION

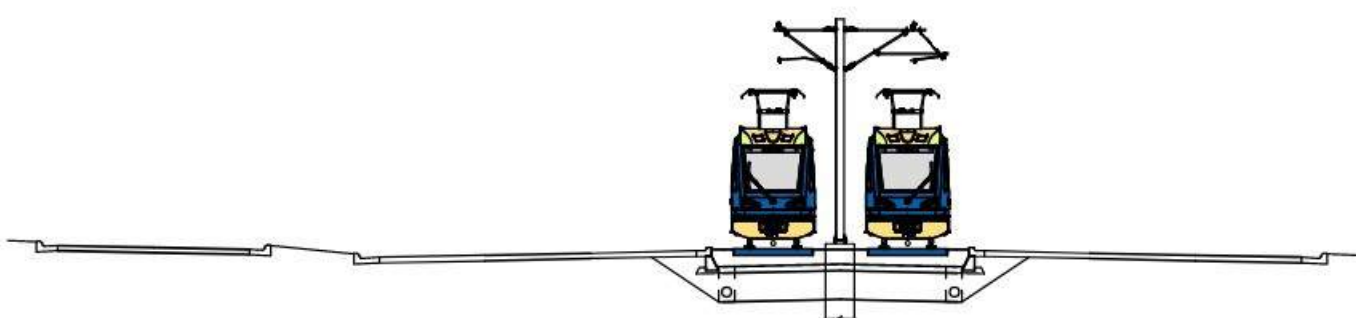



TYPICAL SECTION

BLUE LINE EXTENSION

SEGMENT B - ROBBINSDALE


DOWNTOWN ROBBINSDALE STATION

LEGEND			
	LRT TRACK AREA		GUARDRAIL
	PEDESTRIAN / SIDEWALK AREA		TRACTION POWER SUBSTATION (GENERAL AREA)
	STATION PLATFORM		SIGNAL BUNGALOW (GENERAL AREA)
	ROADWAY		EXISTING SIGNALIZED INTERSECTION
	MEDIAN		PROPOSED SIGNALIZED INTERSECTION
	TRAIL / BITUMINOUS		MODIFIED SIGNALIZED INTERSECTION
	STORMWATER BMP		EXISTING PROPERTY LINE
	BRIDGE		EXISTING RIGHT OF WAY
	RETAINING WALL		CONCEPTUAL RIGHT-OF-WAY LINE

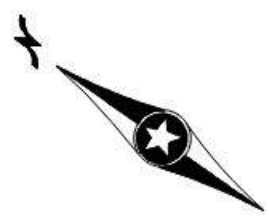
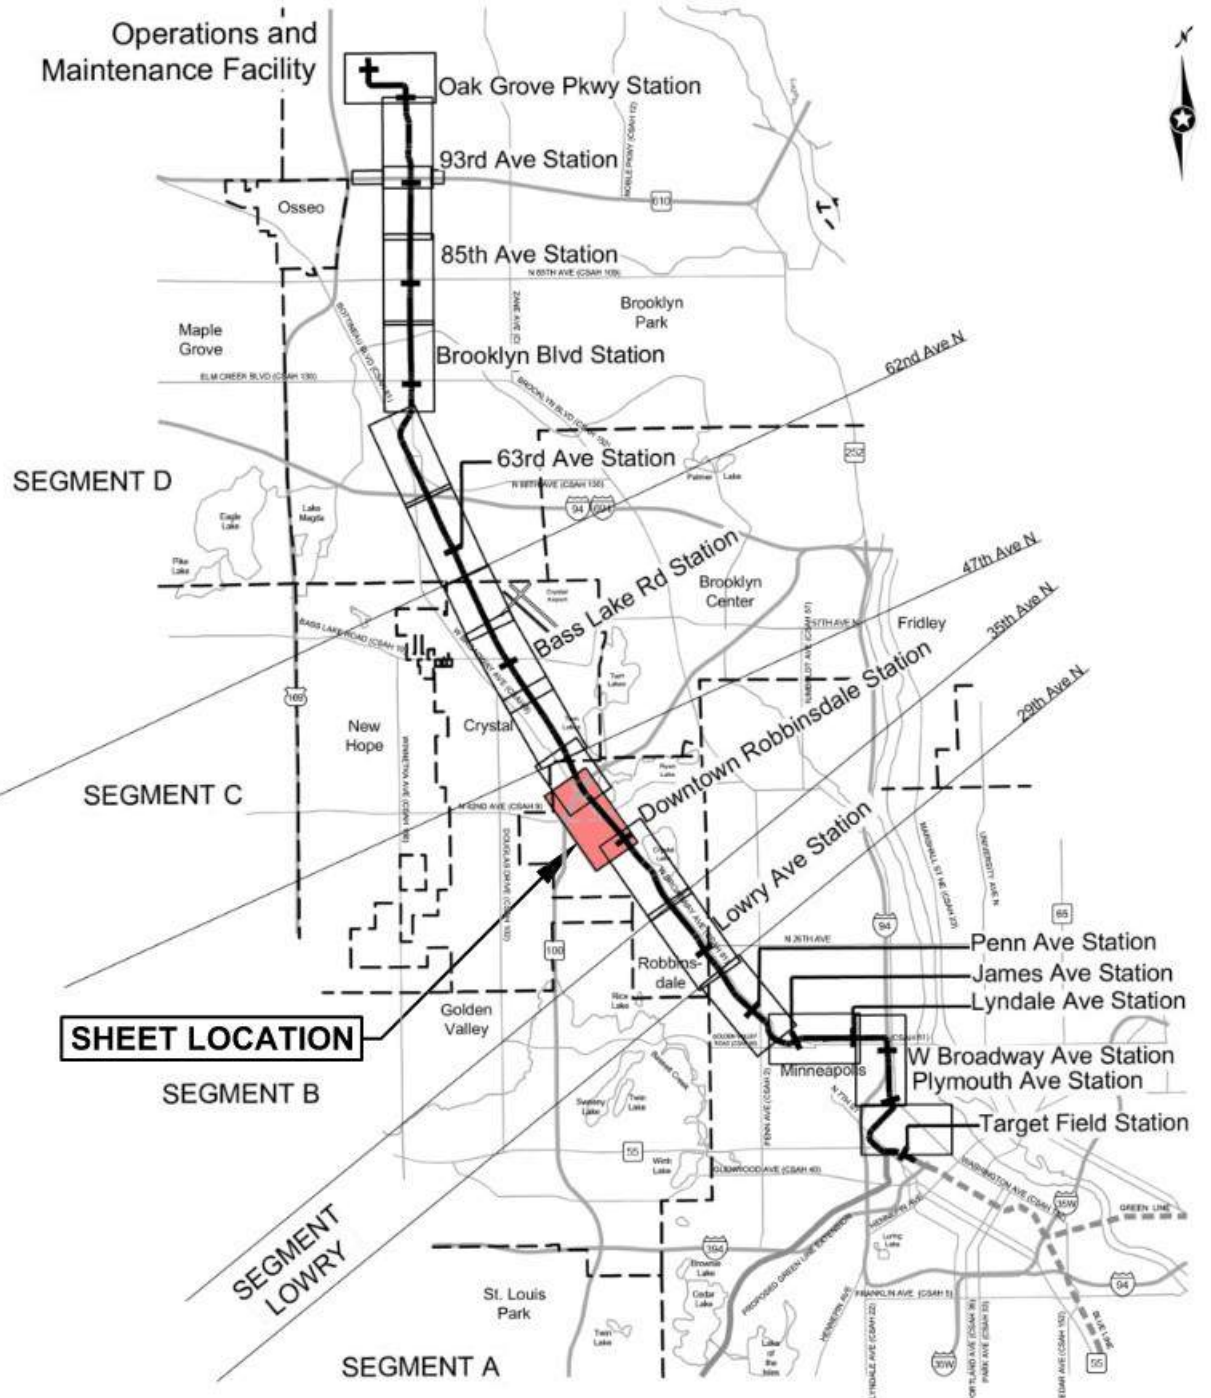





BLUE LINE EXTENSION
SEGMENT B - ROBBINSDALE
BOTTINEAU BLVD FROM 36TH AVE TO 40TH AVE

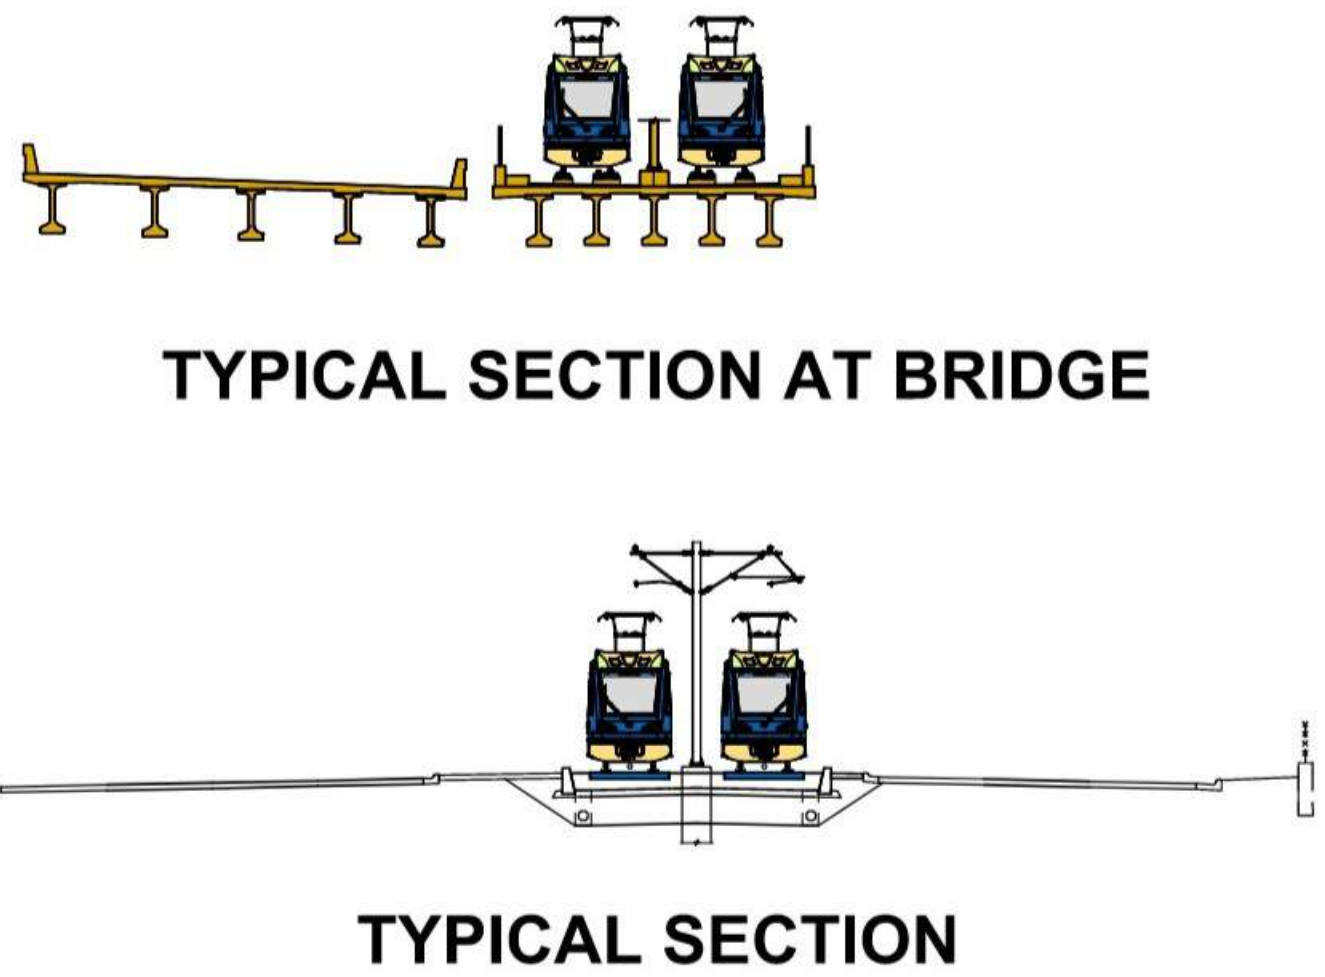

LEGEND			
	LRT TRACK AREA		GUARDRAIL
	PEDESTRIAN / SIDEWALK AREA		TRACTION POWER SUBSTATION (GENERAL AREA)
	STATION PLATFORM		SIGNAL BUNGALOW (GENERAL AREA)
	ROADWAY		EXISTING SIGNALIZED INTERSECTION
	MEDIAN		PROPOSED SIGNALIZED INTERSECTION
	TRAIL / BITUMINOUS		MODIFIED SIGNALIZED INTERSECTION
	STORMWATER BMP		EXISTING PROPERTY LINE
	BRIDGE		EXISTING RIGHT OF WAY
	RETAINING WALL		CONCEPTUAL RIGHT-OF-WAY LINE

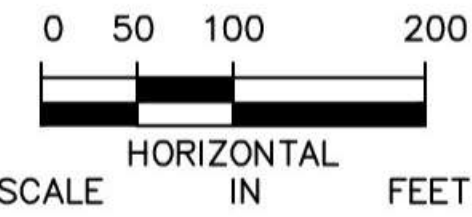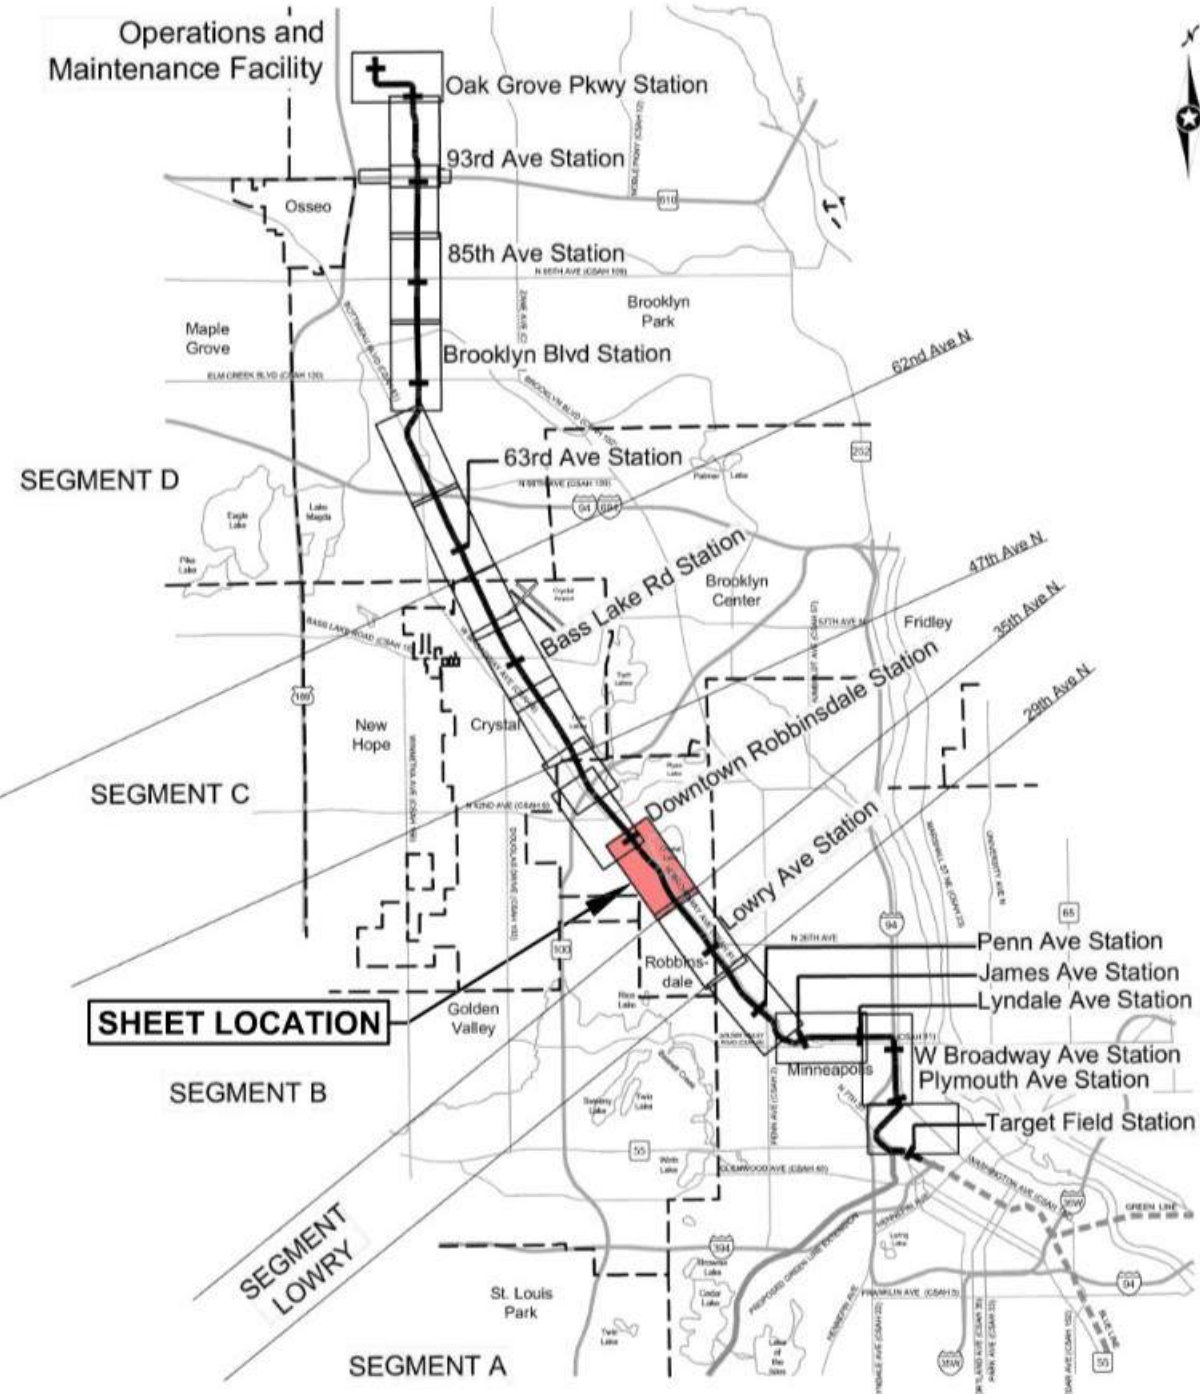

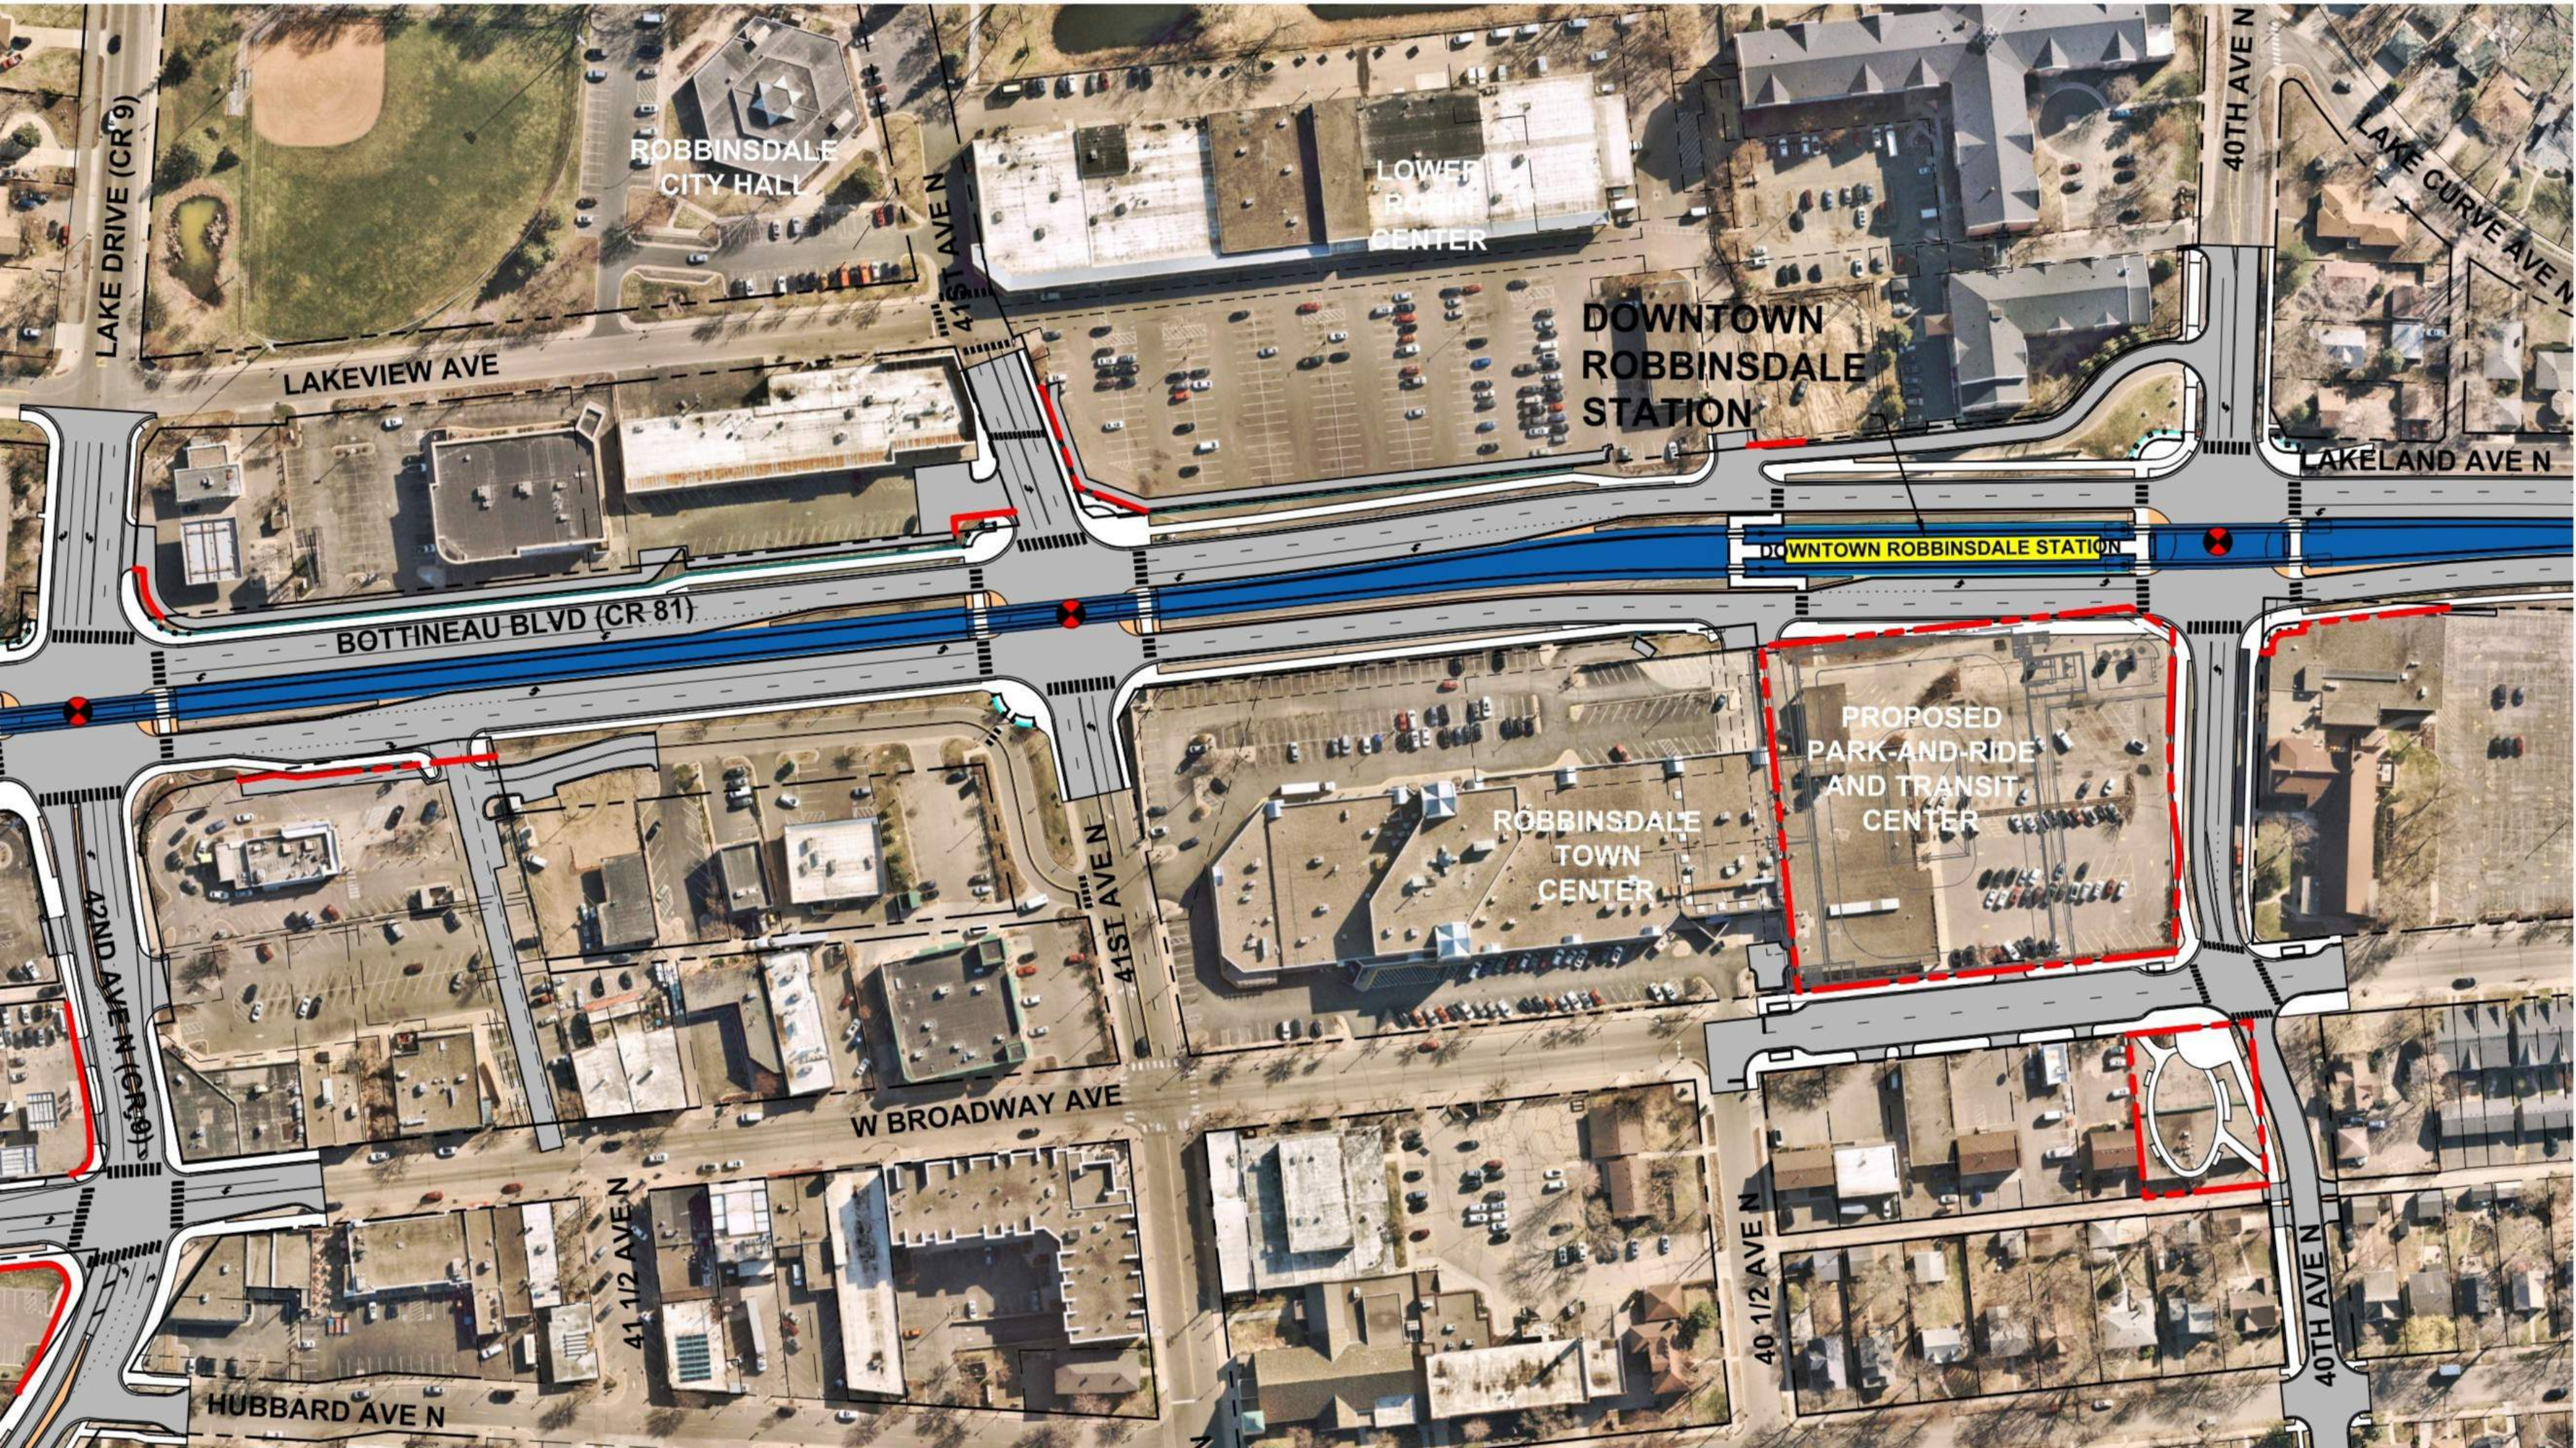

ROBBINSDALE
CITY HALL

LOWER
POINT
CENTER

DOWNTOWN
ROBBINSDALE
STATION

LAKEVIEW AVE

41ST AVE N

40TH AVE N

LAKE CURVE AVE N

LAKELAND AVE N

BOTTINEAU BLVD (CR 81)

DOWNTOWN ROBBINSDALE STATION

PROPOSED
PARK-AND-RIDE
AND TRANSIT
CENTER

ROBBINSDALE
TOWN
CENTER

41ST AVE N

W BROADWAY AVE

41 1/2 AVE N

HUBBARD AVE N

42ND AVE N (CR 8)

40 1/2 AVE N

40TH AVE N