

CULTURAL PLACEKEEPING

LYNDALE AVE STATION




Lyndale Avenue Station looking southwest




METRO BLUE LINE EXTENSION | JULY 2025
DRAFT - WORK IN PROCESS



 



LEGEND					
	LRT TRACK AREA		BRIDGE		EXISTING SIGNALIZED INTERSECTION
	PLATFORM		PROPOSED BIKEWAY		PROPOSED SIGNALIZED INTERSECTION
	PROPOSED ROADWAY		CONCEPTUAL BUILDING REMOVAL BEYOND CONCEPTUAL RIGHT-OF-WAY		MODIFIED SIGNALIZED INTERSECTION
	MEDIAN		RETAINING WALL		EXISTING PROPERTY LINE
	TRAIL/SIDEWALK		ACCESS CLOSURE		EXISTING RIGHT OF WAY
	BOULEVARD/LANDSCAPE		APPROXIMATE TPSS SITE		PROPOSED RIGHT OF WAY
	BUS STOP				

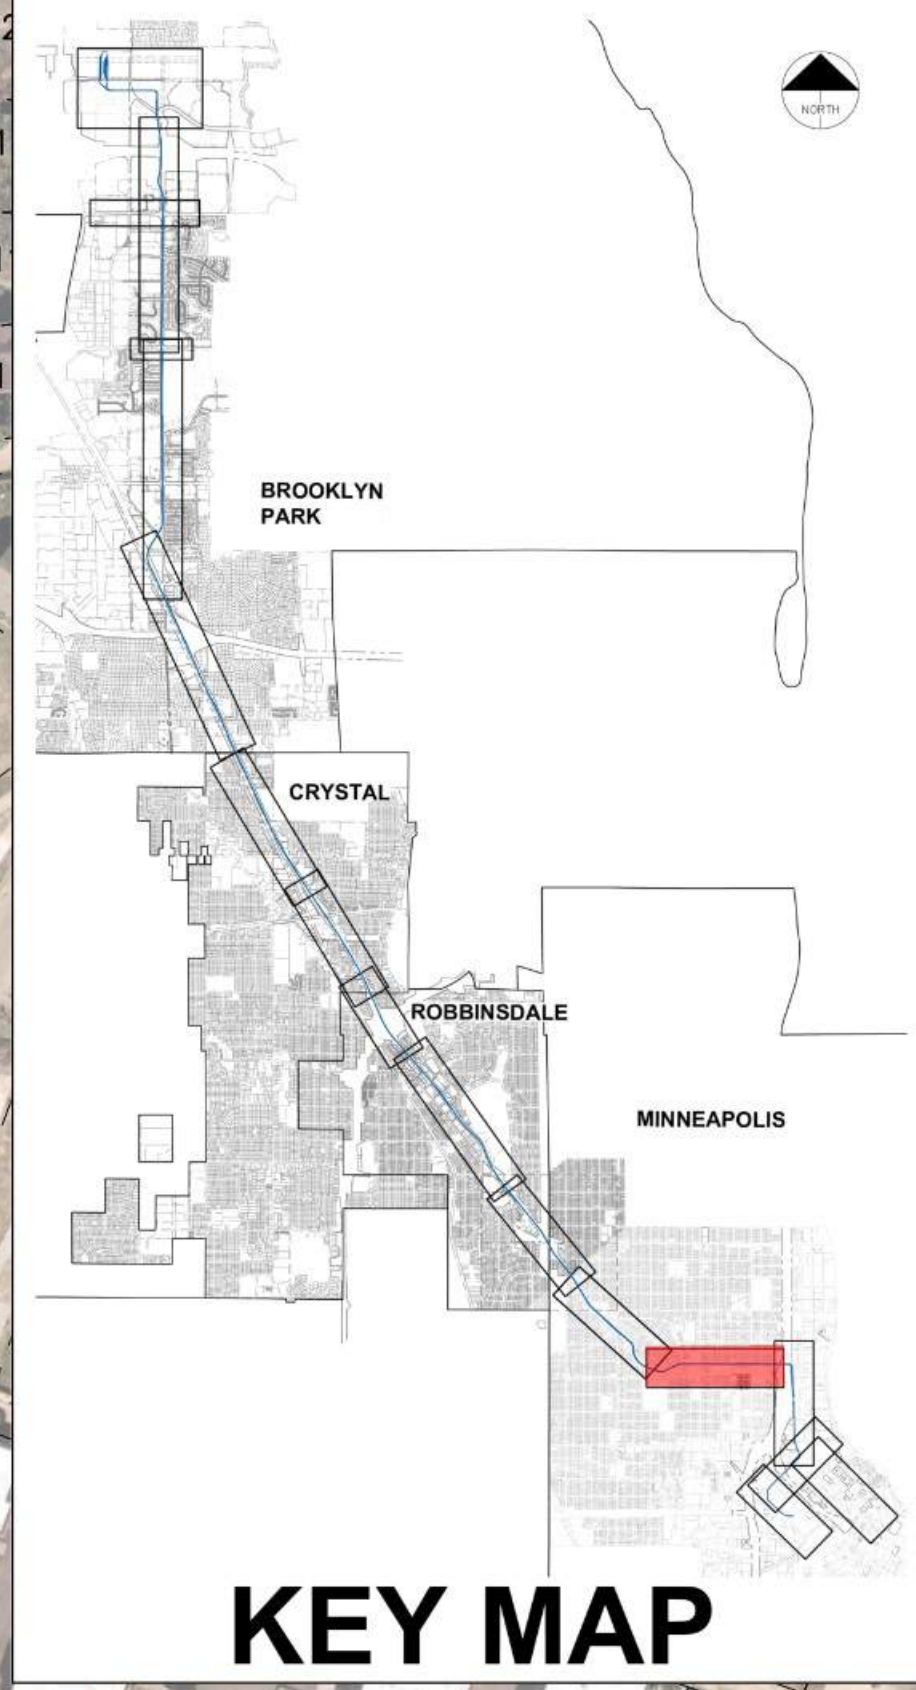

BLUE LINE EXTENSION
CITY OF MINNEAPOLIS
CONCEPT PLANS

05/12/2025

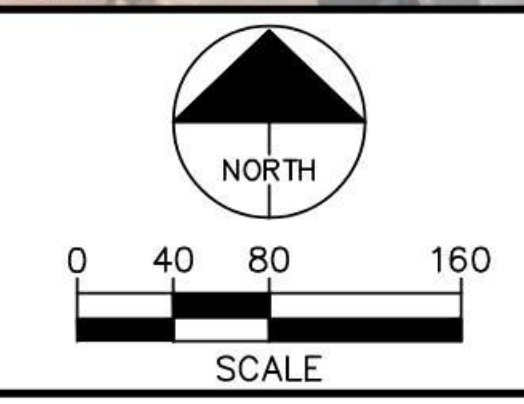

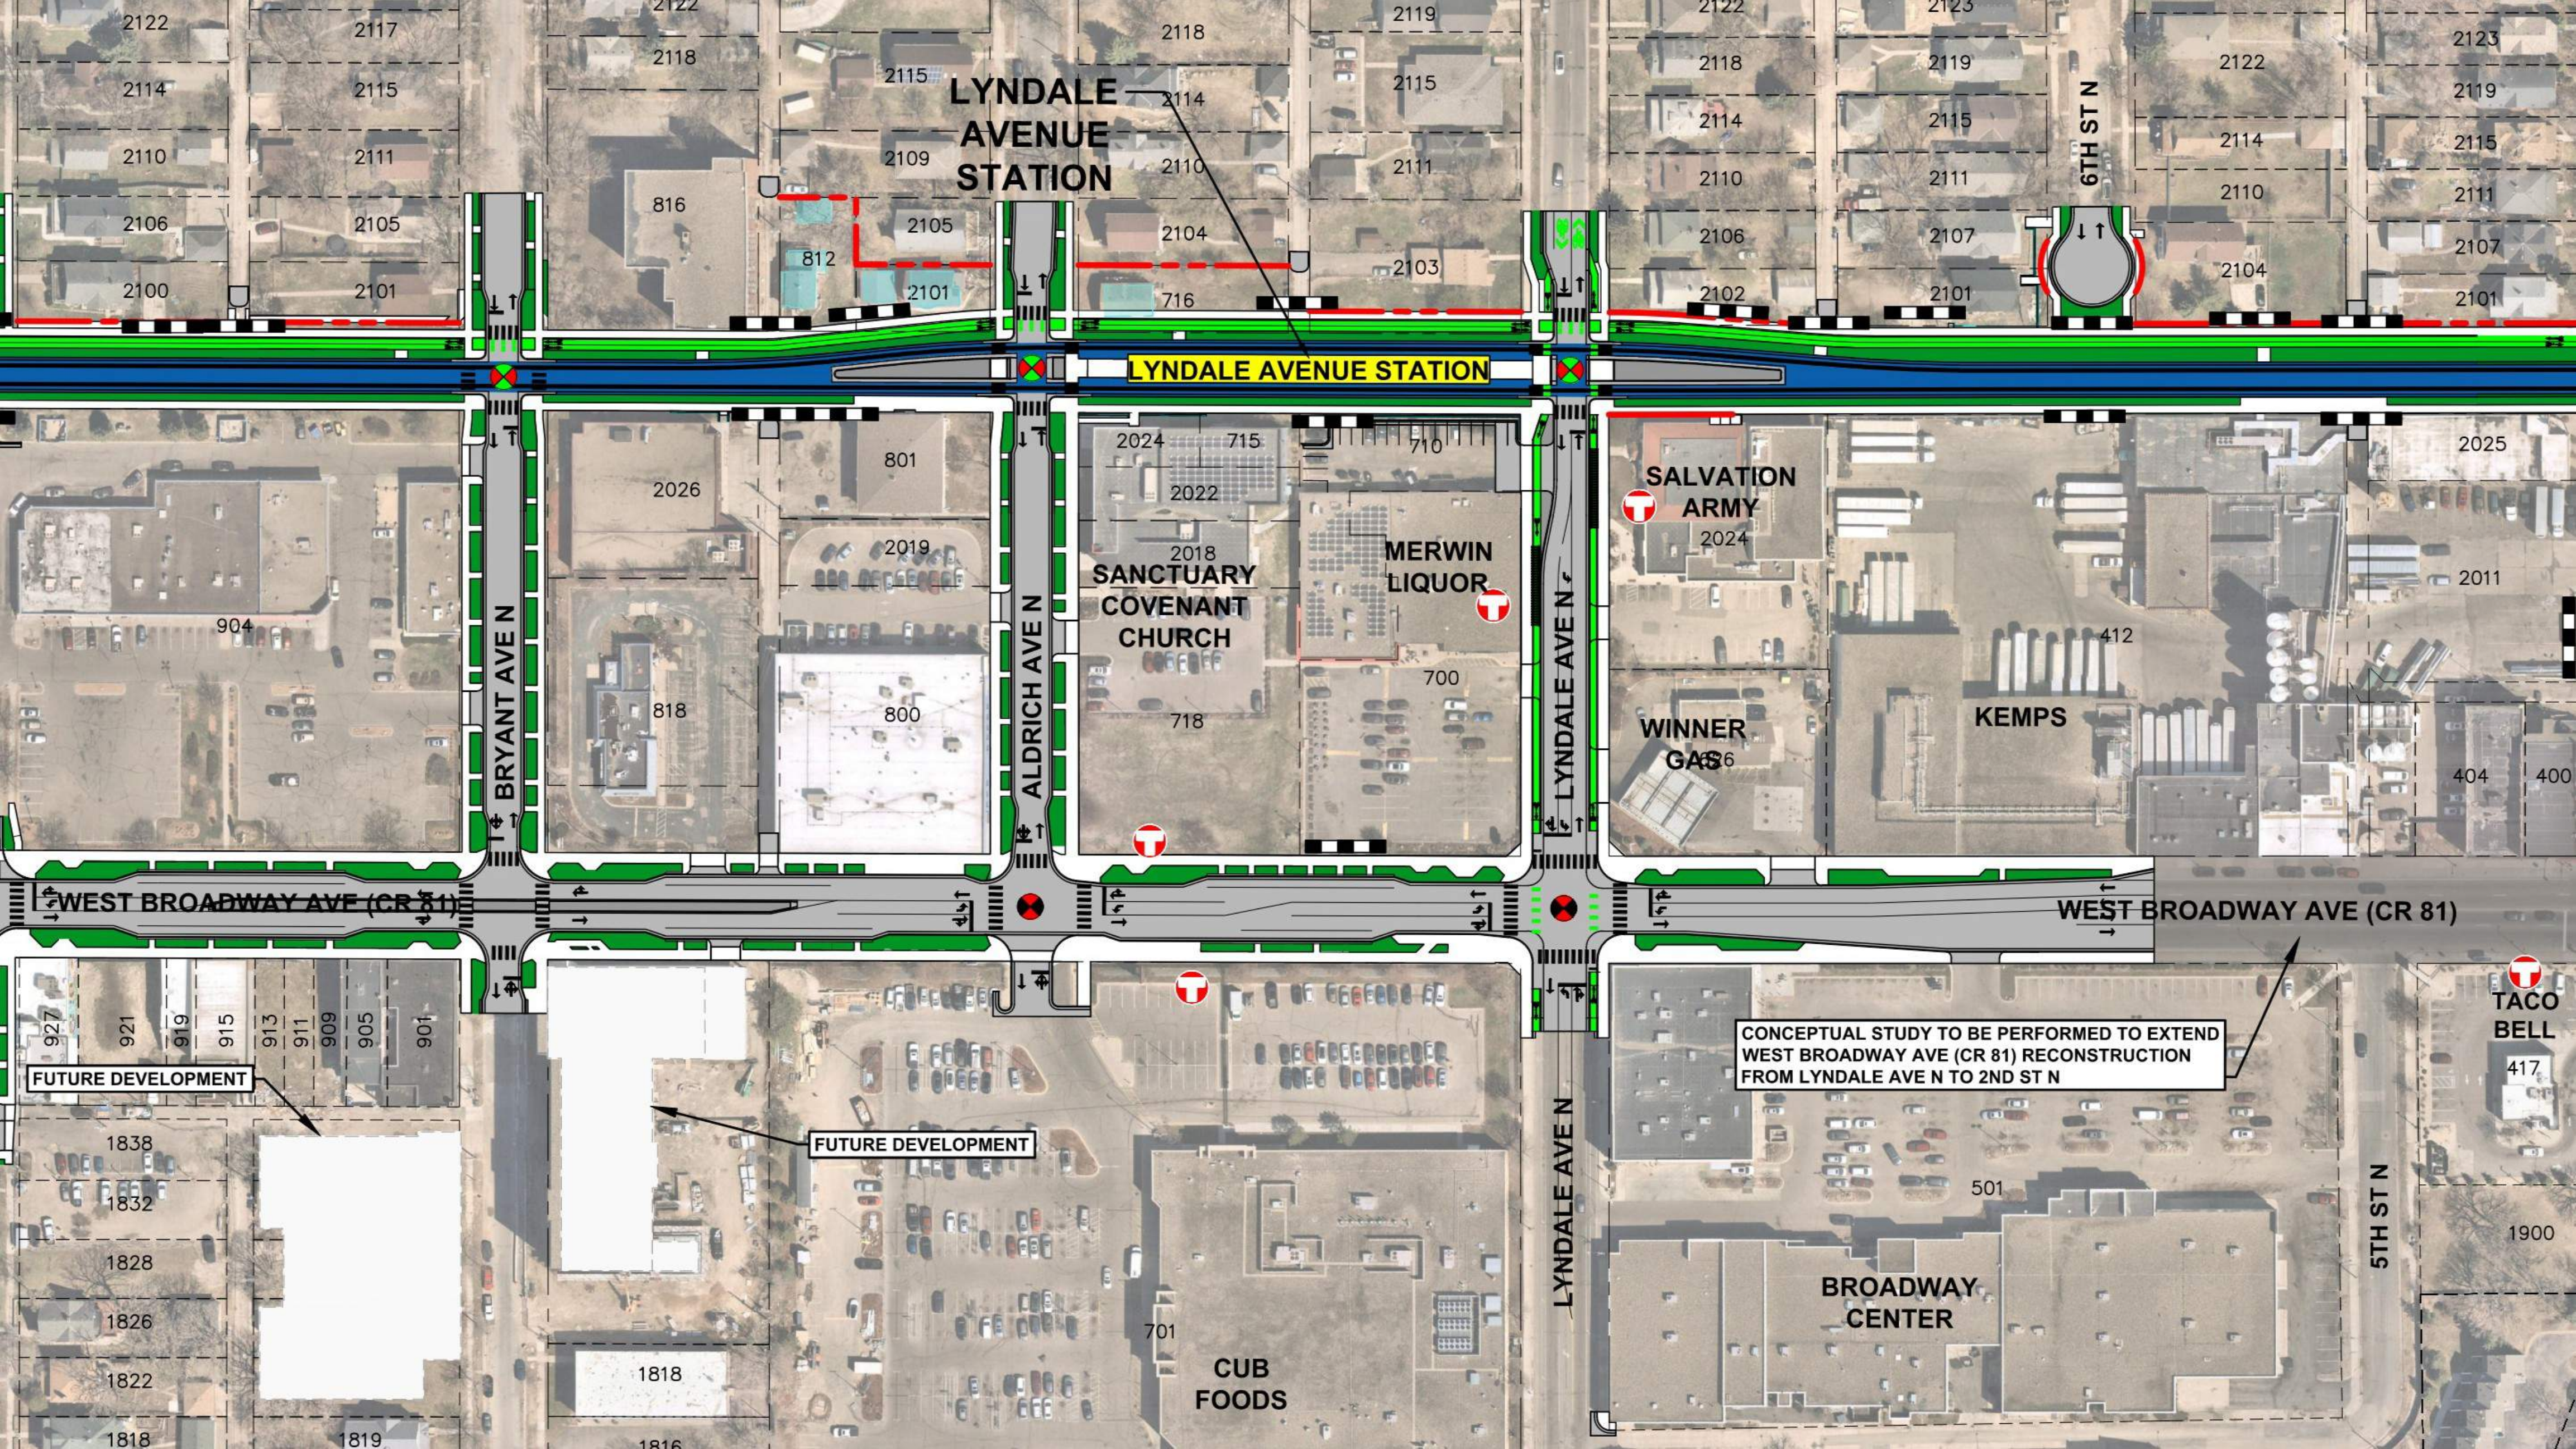

LYNDALE
AVENUE
STATION

LYNDALE AVENUE STATION

6TH ST N

BRYANT AVEN

ALDRICH AVEN

LYNDALE AVEN N

5TH ST N

WEST BROADWAY AVE (CR 81)

WEST BROADWAY AVE (CR 81)

FUTURE DEVELOPMENT

FUTURE DEVELOPMENT

CONCEPTUAL STUDY TO BE PERFORMED TO EXTEND
WEST BROADWAY AVE (CR 81) RECONSTRUCTION
FROM LYNDALE AVE N TO 2ND ST N

SALVATION
ARMY

WINNER
GAS

KEMPS

SANCTUARY
COVENANT
CHURCH

MERWIN
LIQUOR

BROADWAY
CENTER

CUB
FOODS

TACO
BELL

CULTURAL PLACEKEEPING

JAMES AVE STATION




James Avenue Station looking west




METRO BLUE LINE EXTENSION | JULY 2025
DRAFT - WORK IN PROCESS



May, 12 2025 06:09 pm C:\pwwork1\40229486\W-B-Roll\p101-e60f-civ-PublicFacing\Style.dwg By: Karla Hernandez

 

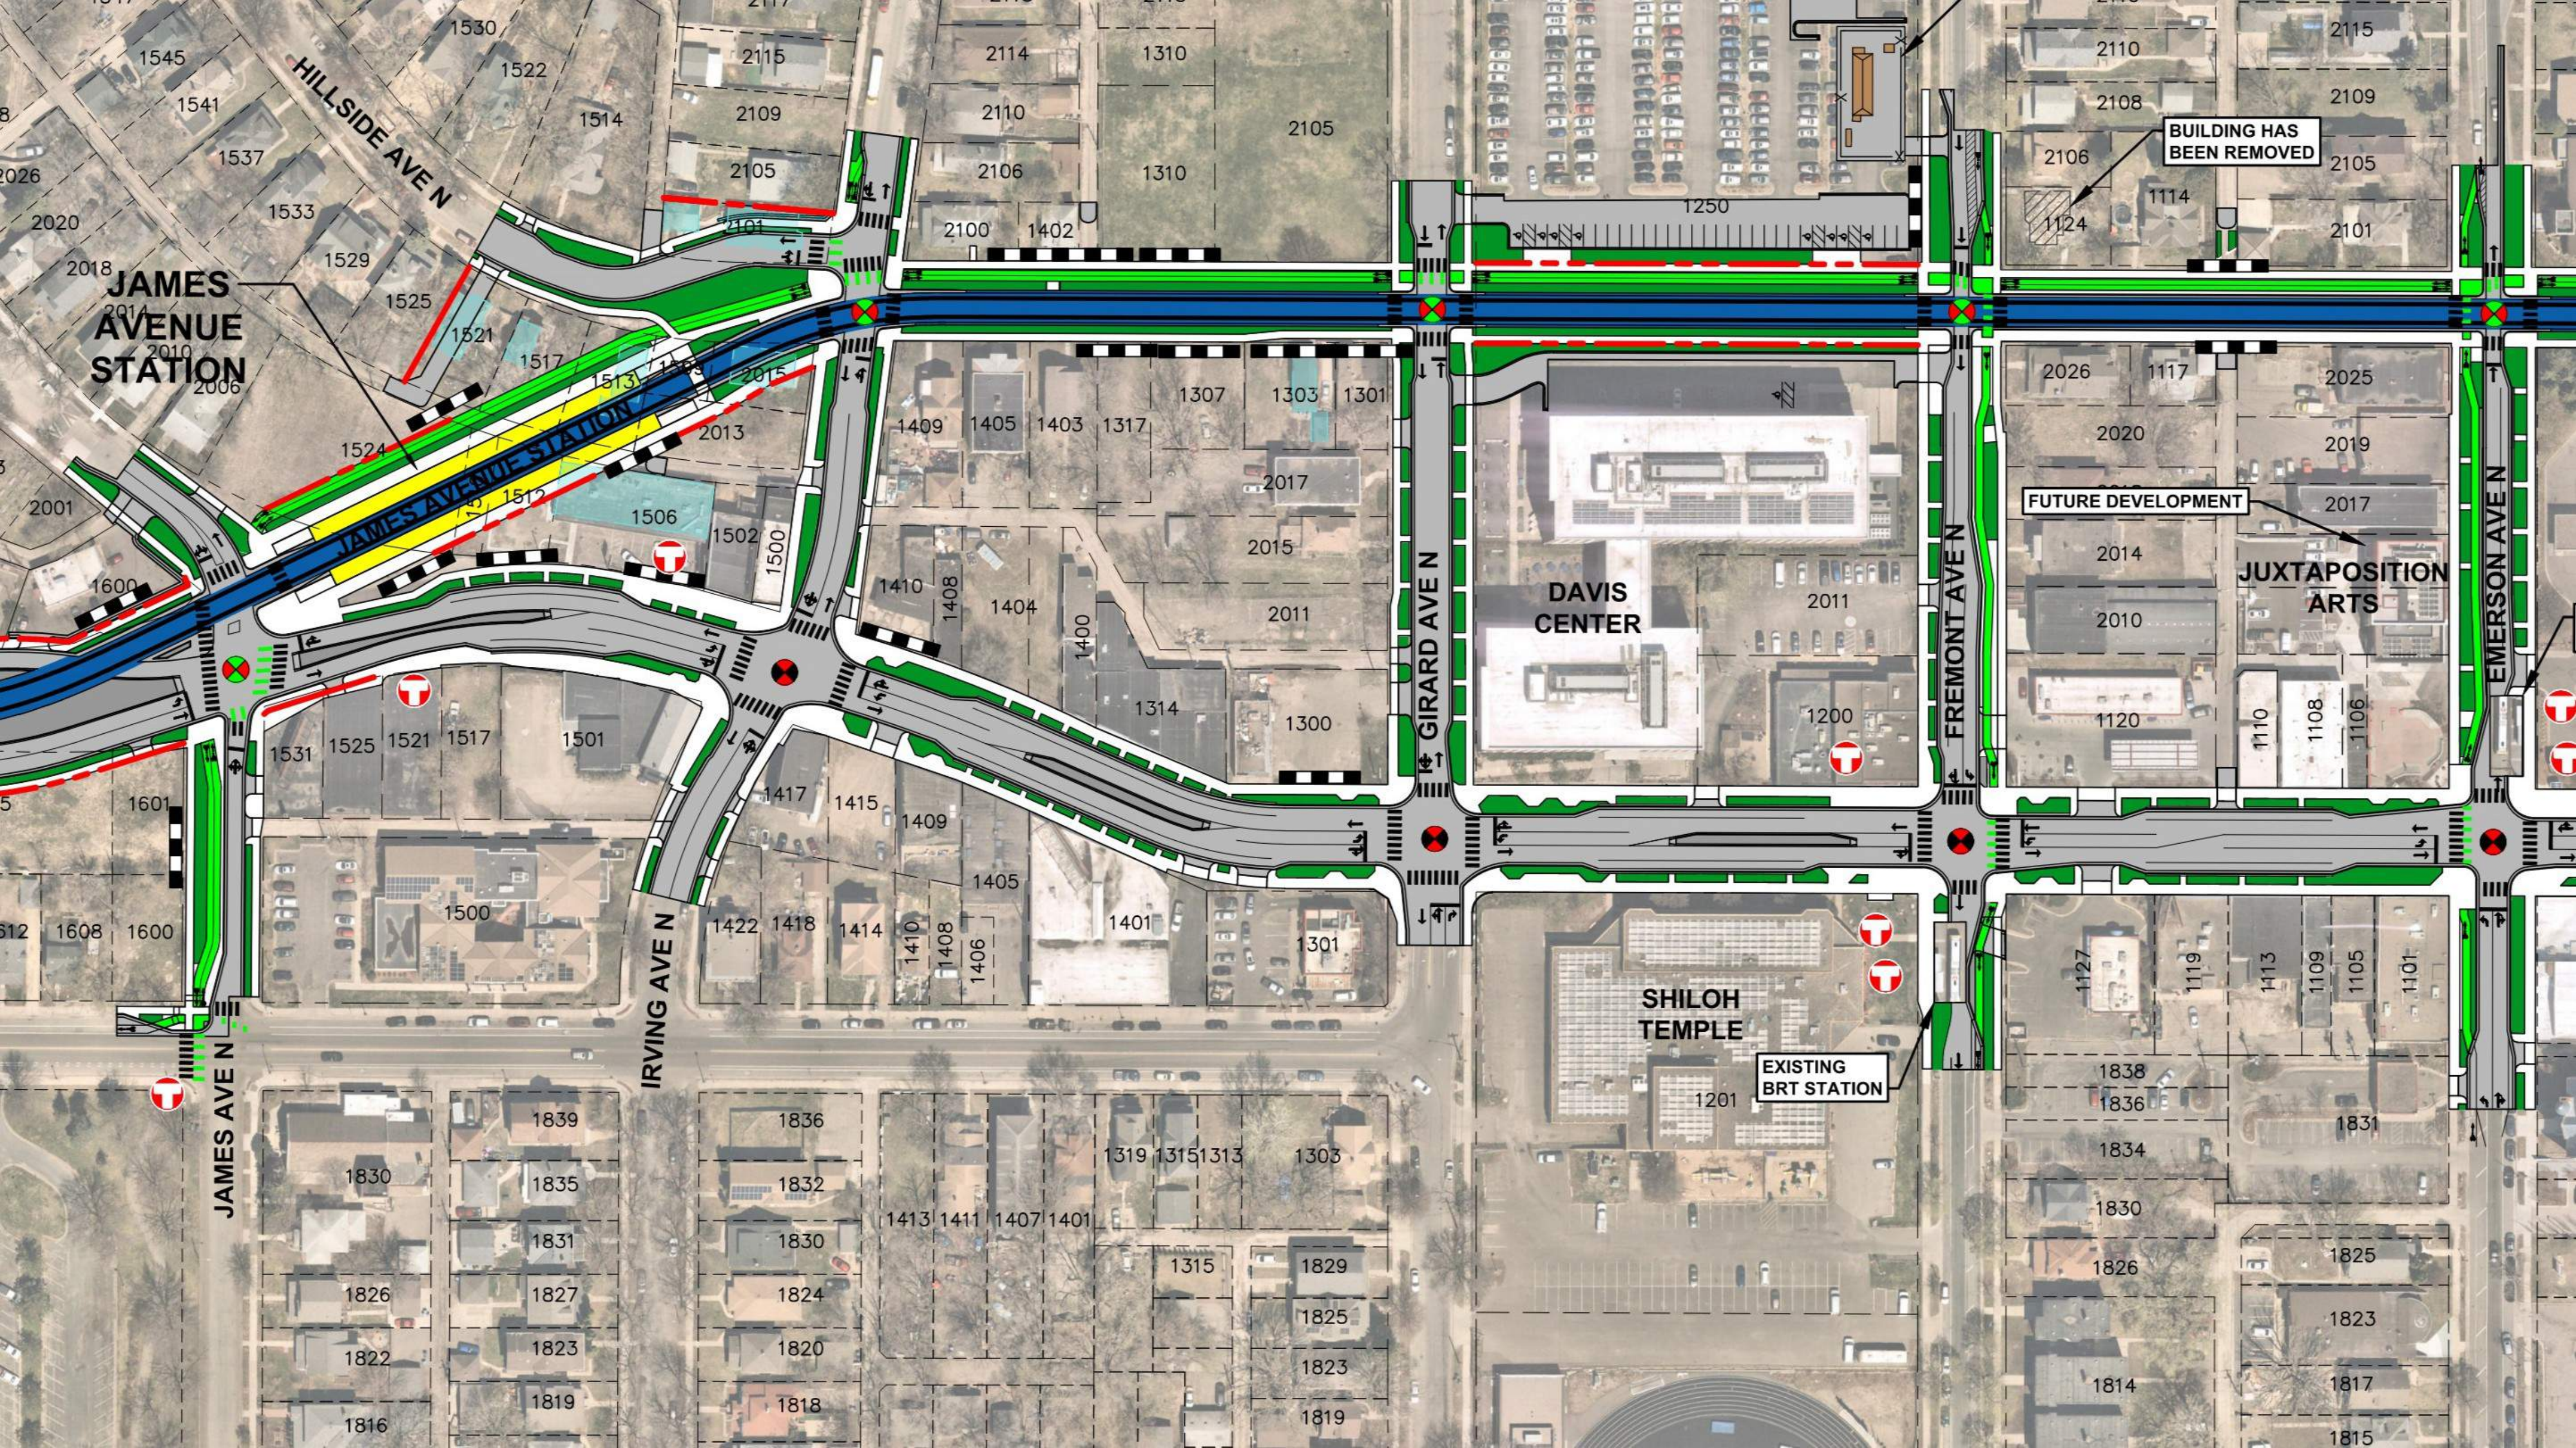

JAMES
AVENUE
STATION

BUILDING HAS
BEEN REMOVED

FUTURE DEVELOPMENT

JUXTAPOSITION
ARTS

DAVIS
CENTER

SHILOH
TEMPLE

EXISTING
BRT STATION

JAMES AVE N

IRVING AVE N


GIRARD AVE N

FREMONT AVE N

EMERSON AVE N

CULTURAL PLACEKEEPING

PENN AVE STATION

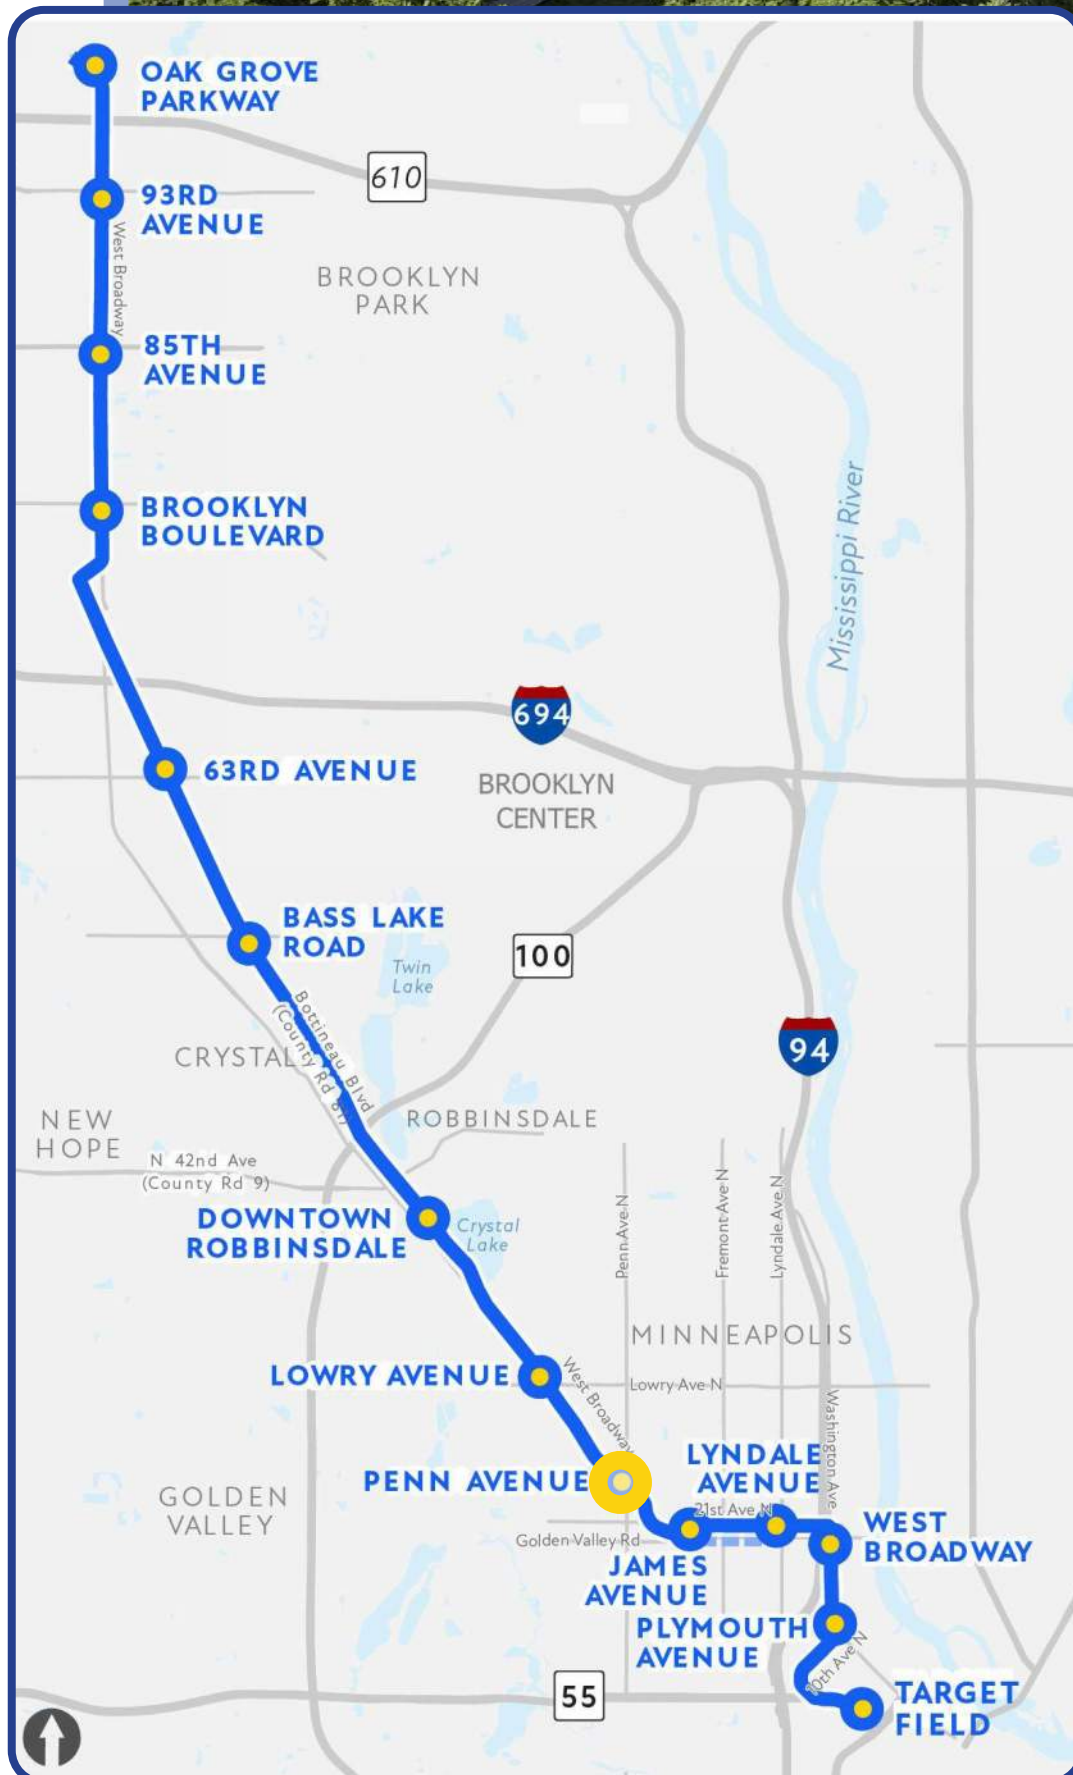

Penn Avenue Station looking north



METRO BLUE LINE EXTENSION | JULY 2025
DRAFT - WORK IN PROCESS



