

CULTURAL PLACEKEEPING PLYMOUTH AVE STATION




Plymouth Avenue Station looking northwest



METRO BLUE LINE EXTENSION | JULY 2025
DRAFT - WORK IN PROCESS



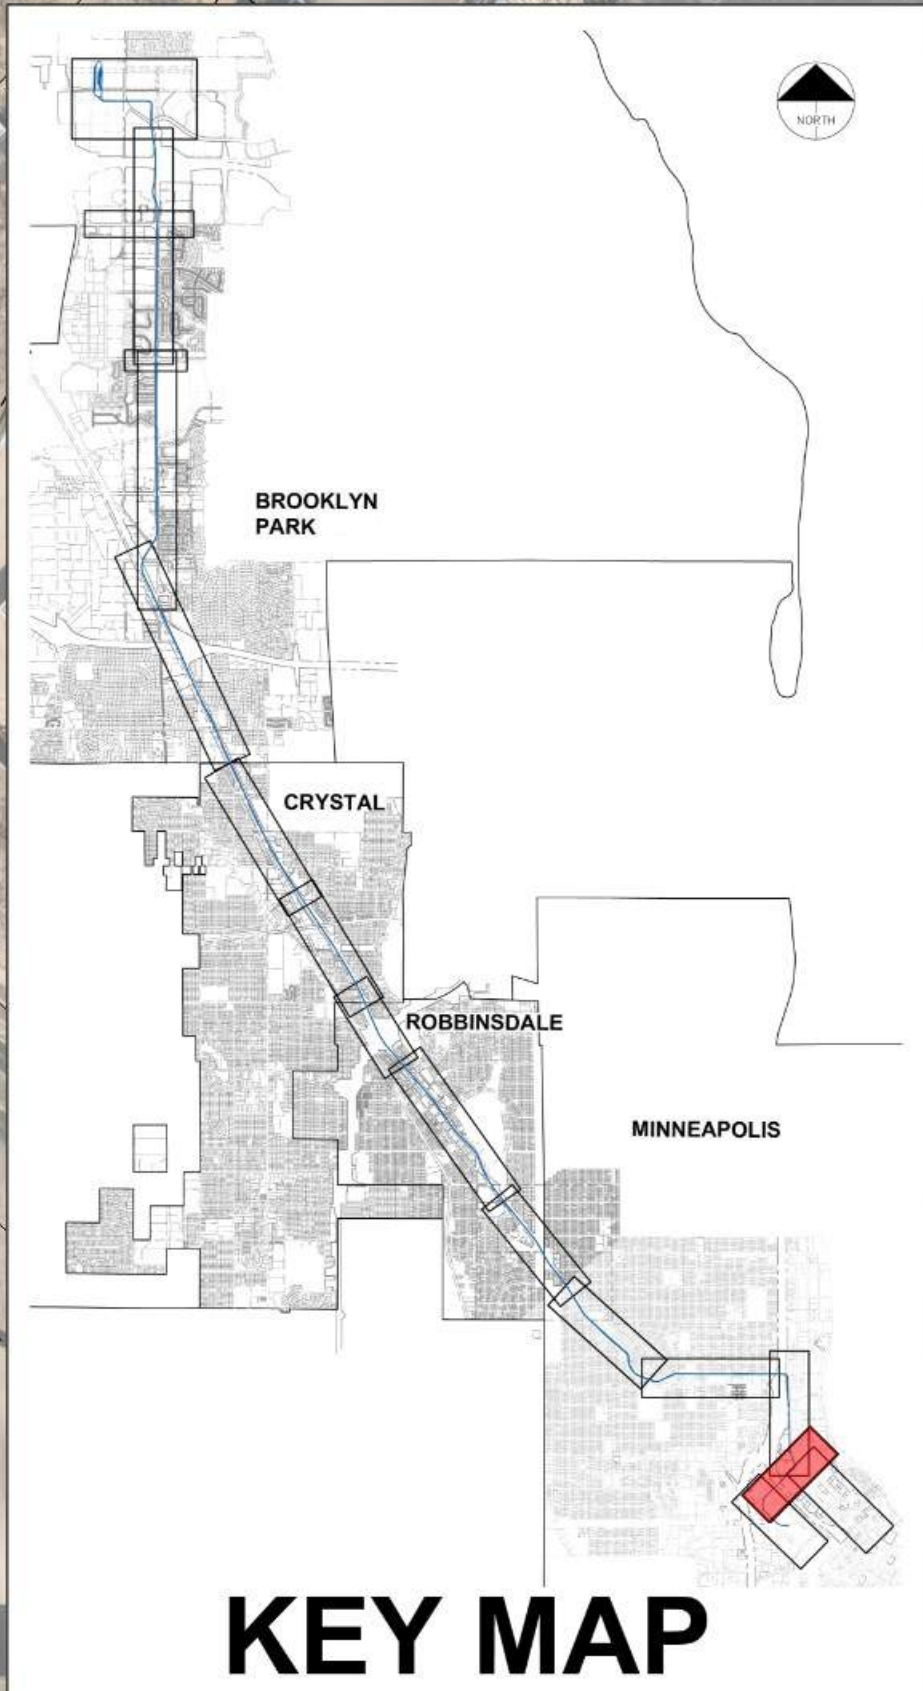

CITY OF MINNEAPOLIS
CONCEPT PLANS





AVIVO
VILLAGE
1251

TWIN
CITIES
INTERNATIONAL
SCHOOL
277

MINNEAPOLIS
PUBLIC
HOUSING
AUTHORITY
1001

NORTH LOOP
PARKING
GARAGE
1001

THE
REDWELL
1020

PLYMOUTH
AVENUE
STATION

XO
COMMUNICATIONS
1200

A&M
BUSINESS
INTERIOR
SERVICES
1300

PROJECTS BY OTHERS:
CITY OF MINNEAPOLIS; N 2ND ST
BIKEWAY. PROPOSED
PROTECTED BIKE LANES.

918
LOFTS
918

CLUB
JAGER
915

10TH AVE N


PLYMOUTH AVEN

2ND ST N

14TH AVEN

PLYMOUTH AVEN

CULTURAL PLACEKEEPING WEST BROADWAY STATION

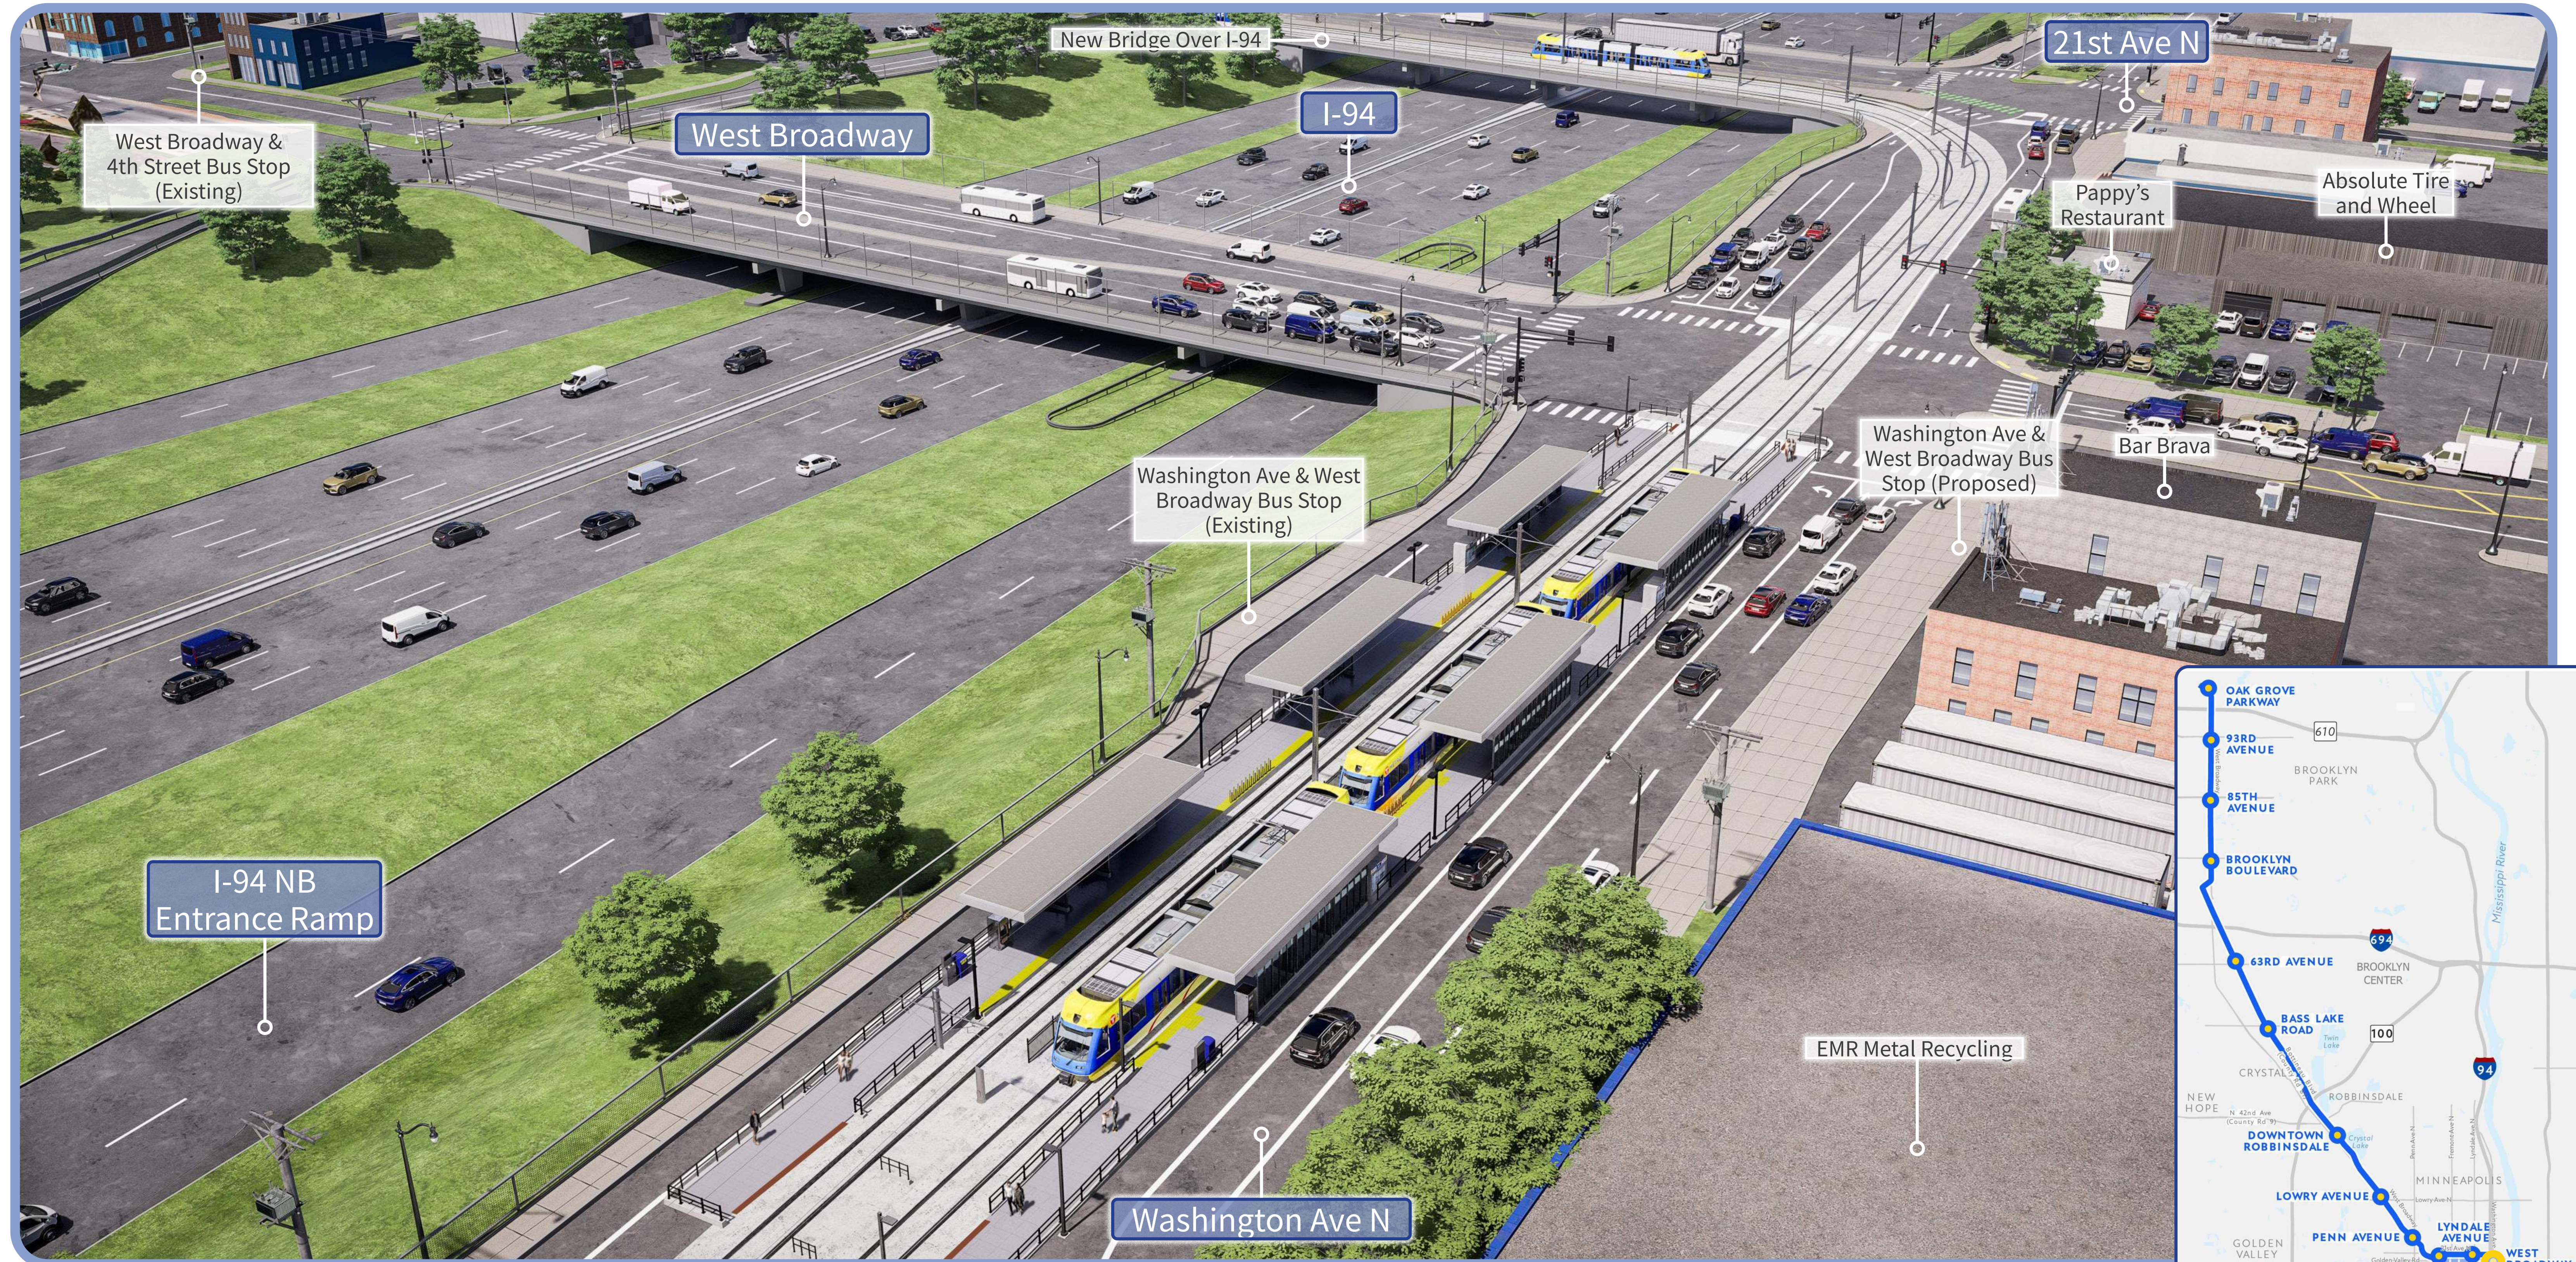


West Broadway Station looking northwest




METRO BLUE LINE EXTENSION | JULY 2025
DRAFT - WORK IN PROCESS



 

May, 13 2025 09:16 am C:\p\m\1\0229466 M - A - Folio\plot-60P-CV-PublicFacingStyle.dwg By: Grace Kloge

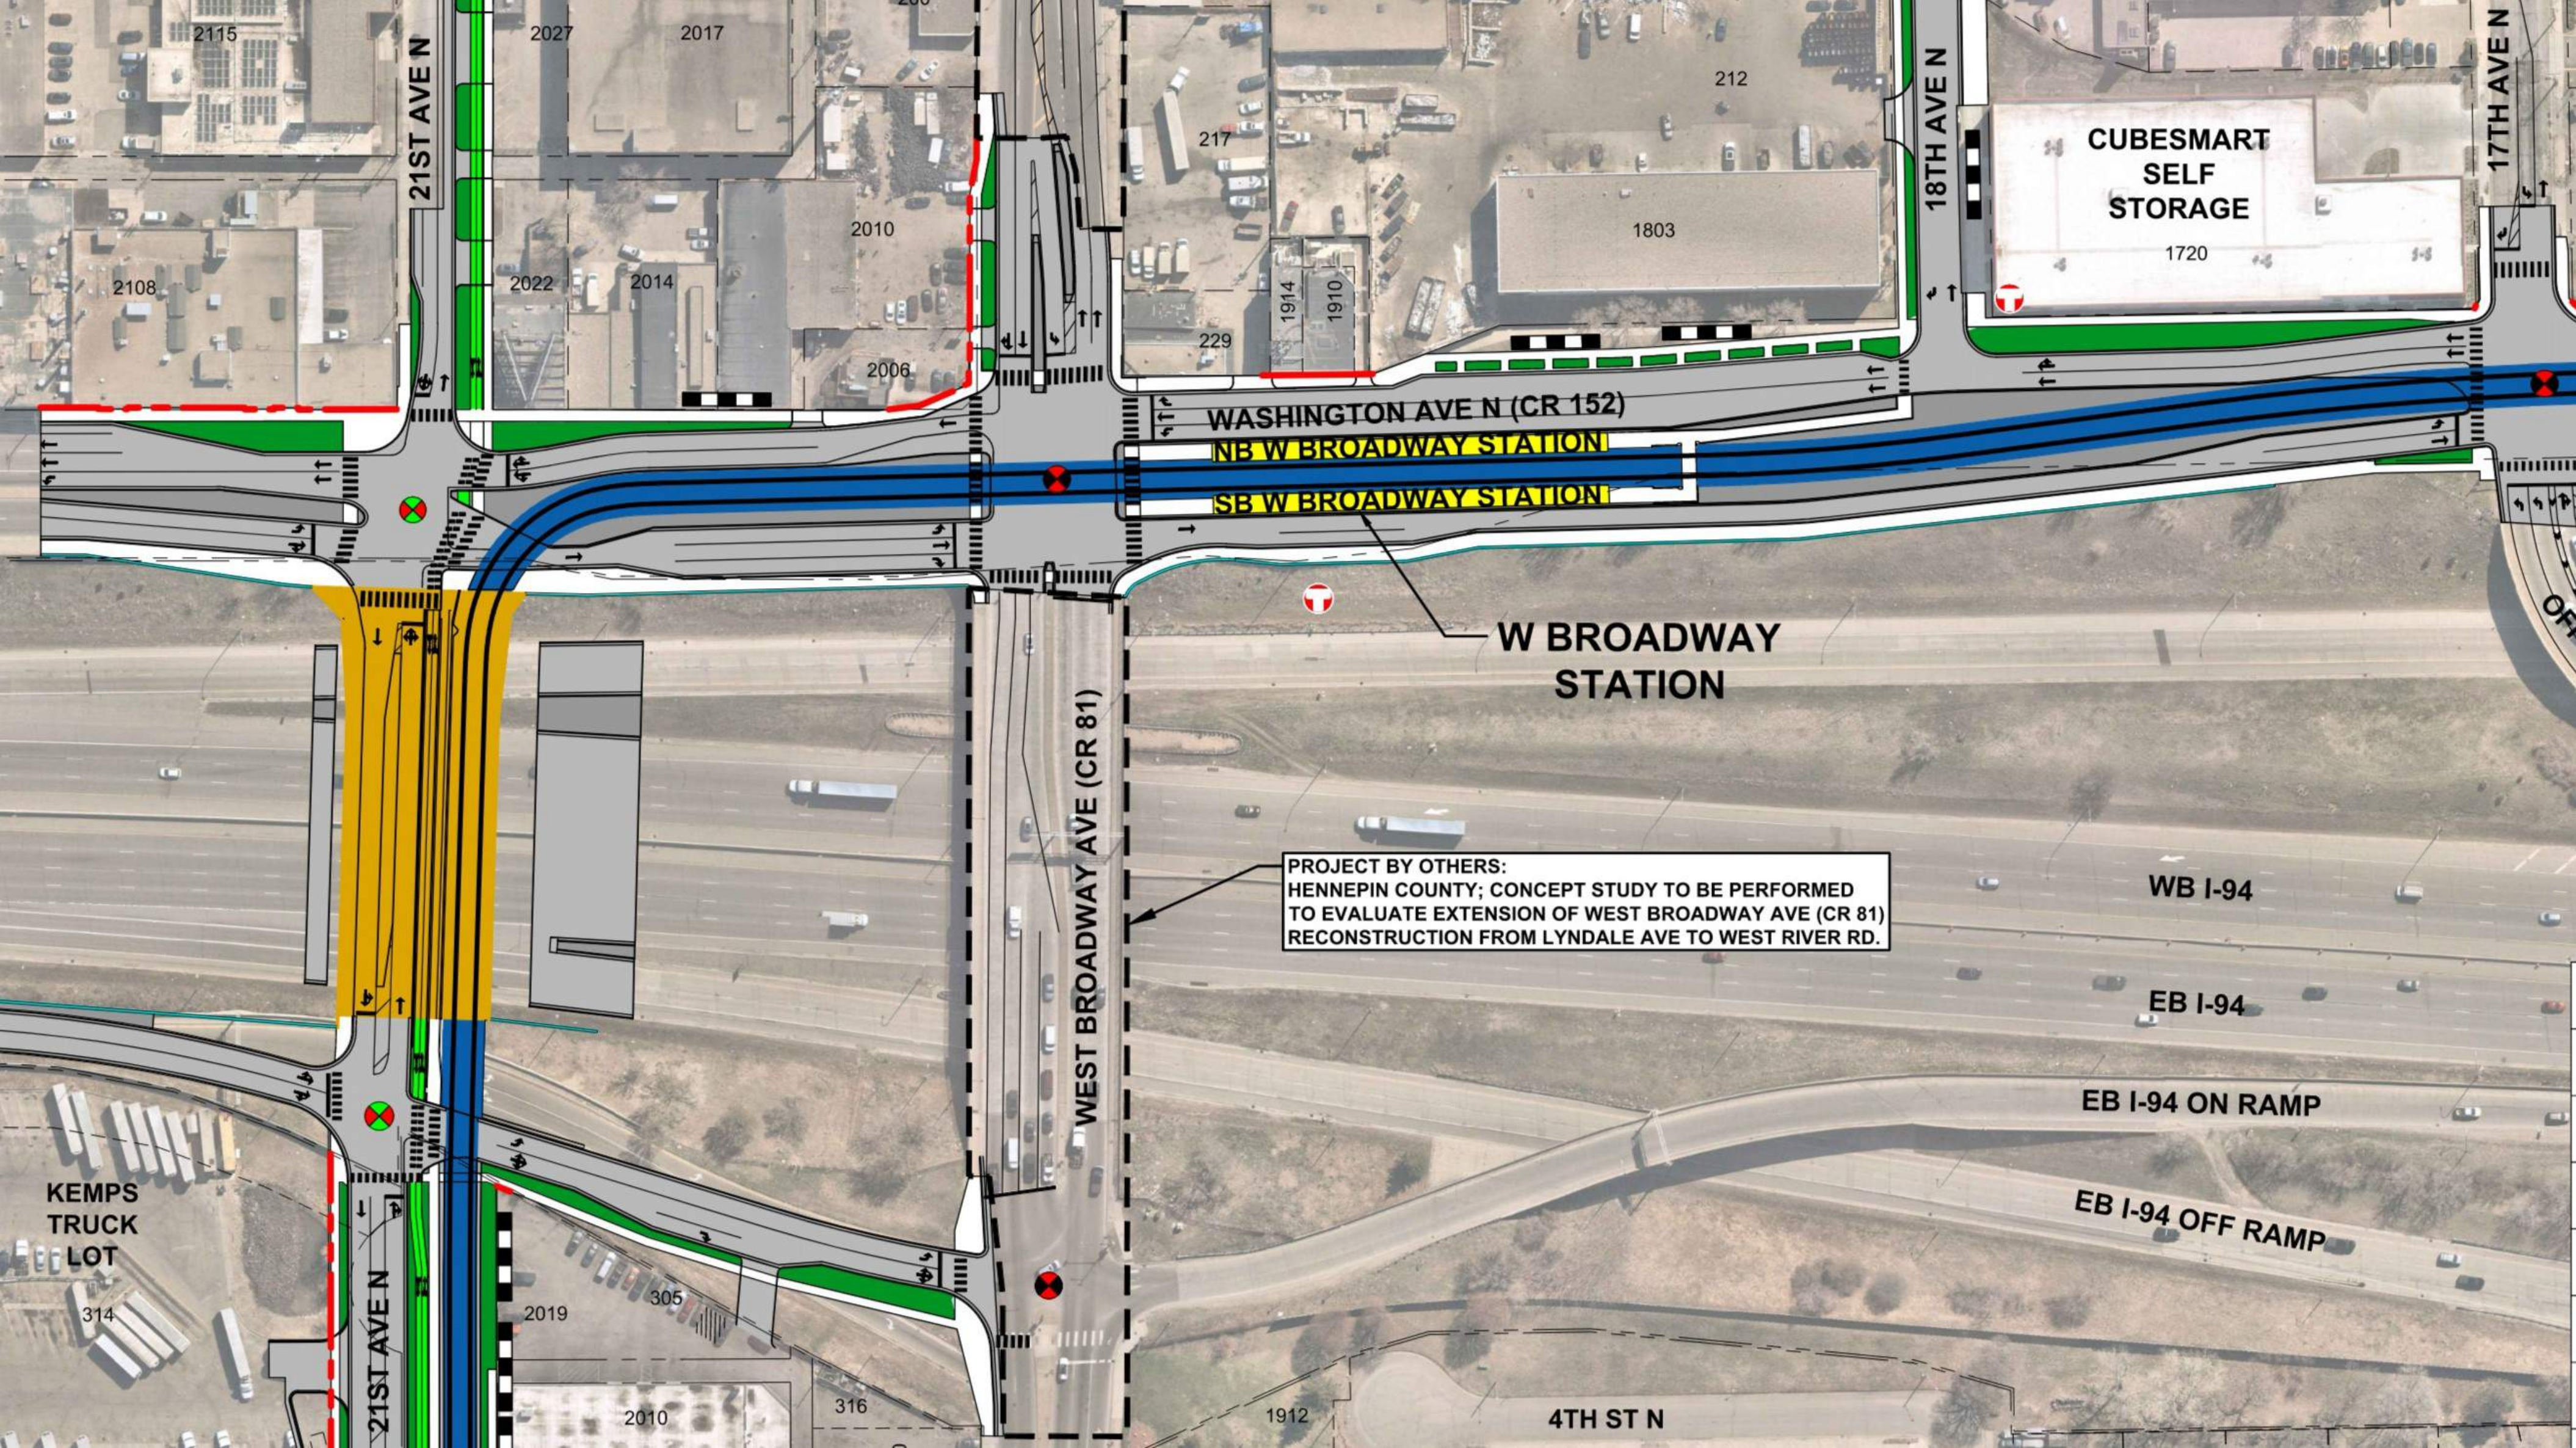

21ST AVEN

18TH AVEN

17TH AVEN

WASHINGTON AVE N (CR 152)

NB W BROADWAY STATION

SB W BROADWAY STATION

W BROADWAY STATION

PROJECT BY OTHERS:
HENNEPIN COUNTY; CONCEPT STUDY TO BE PERFORMED
TO EVALUATE EXTENSION OF WEST BROADWAY AVE (CR 81)
RECONSTRUCTION FROM LYNDALE AVE TO WEST RIVER RD.

WEST BROADWAY AVE (CR 81)

CUBESMART
SELF
STORAGE

KEMPS
TRUCK
LOT

21ST AVEN

4TH ST N

WB I-94

EB I-94

EB I-94 ON RAMP

EB I-94 OFF RAMP