


CULTURAL PLACEKEEPING

63RD AVE STATION

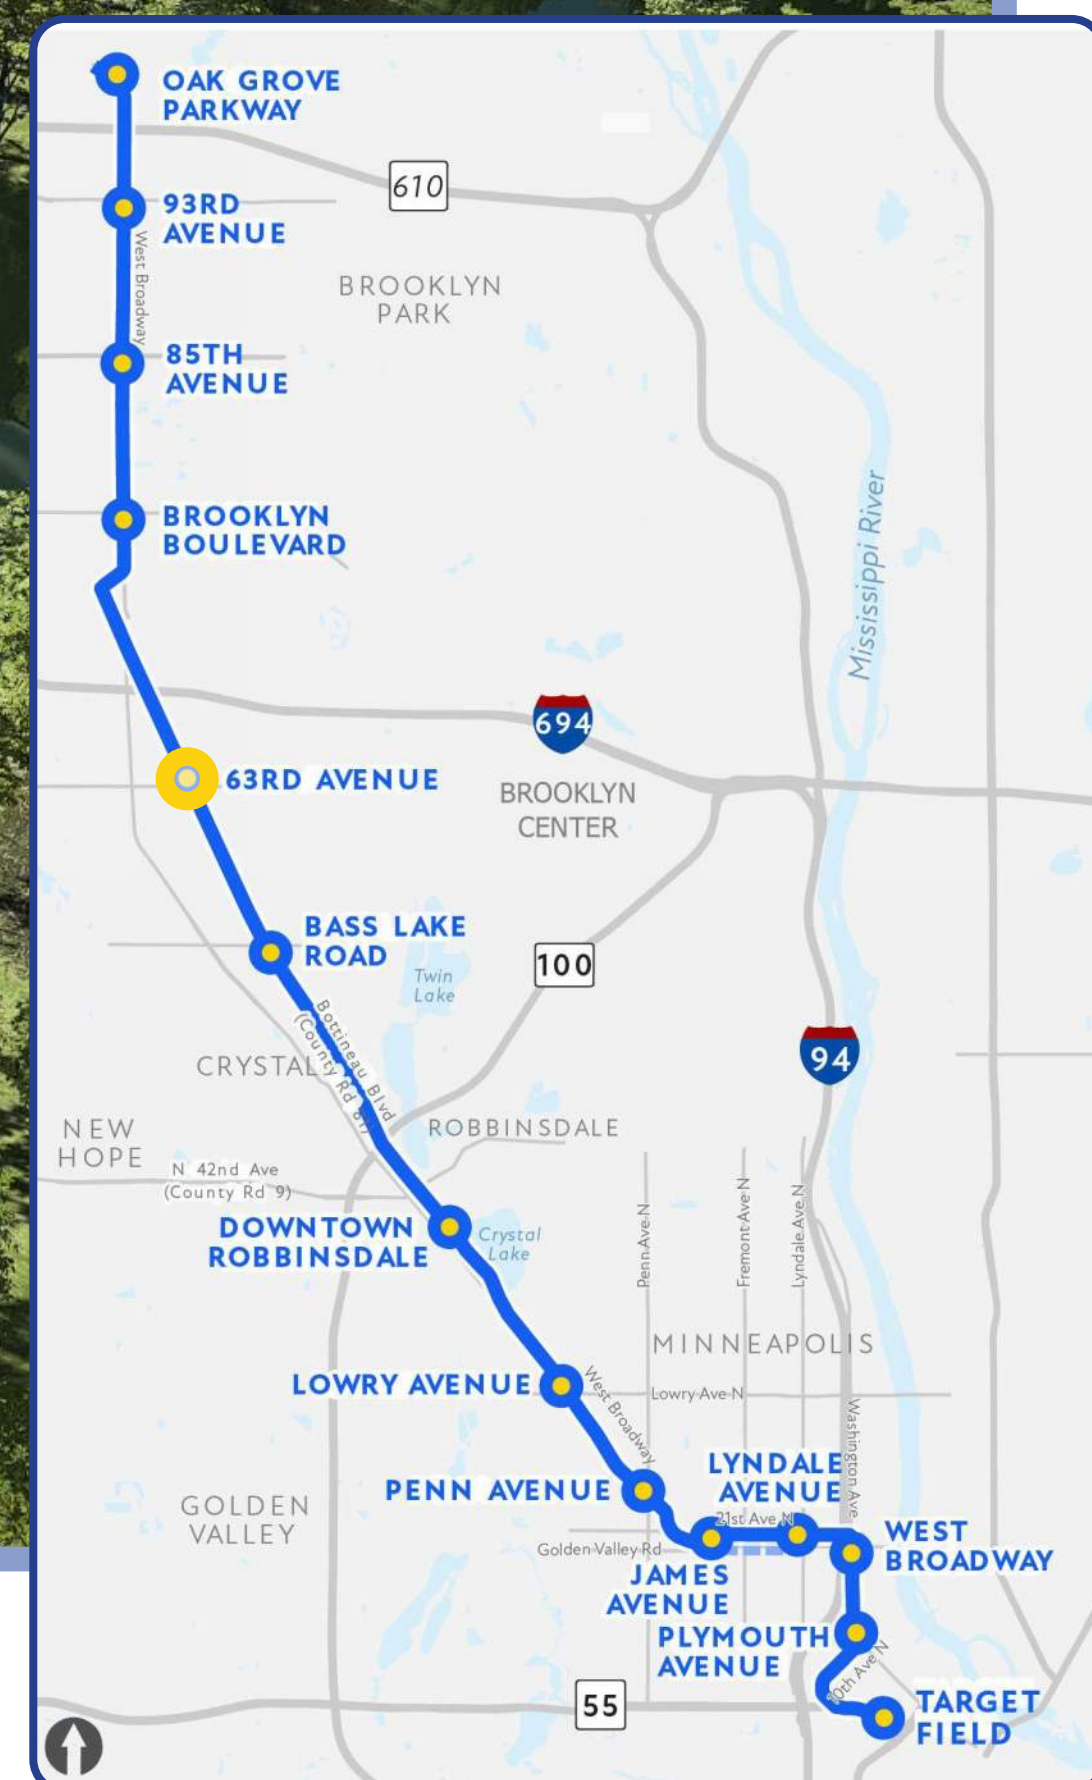


63rd Avenue Station looking northwest




METRO BLUE LINE EXTENSION | JULY 2025
DRAFT - WORK IN PROCESS



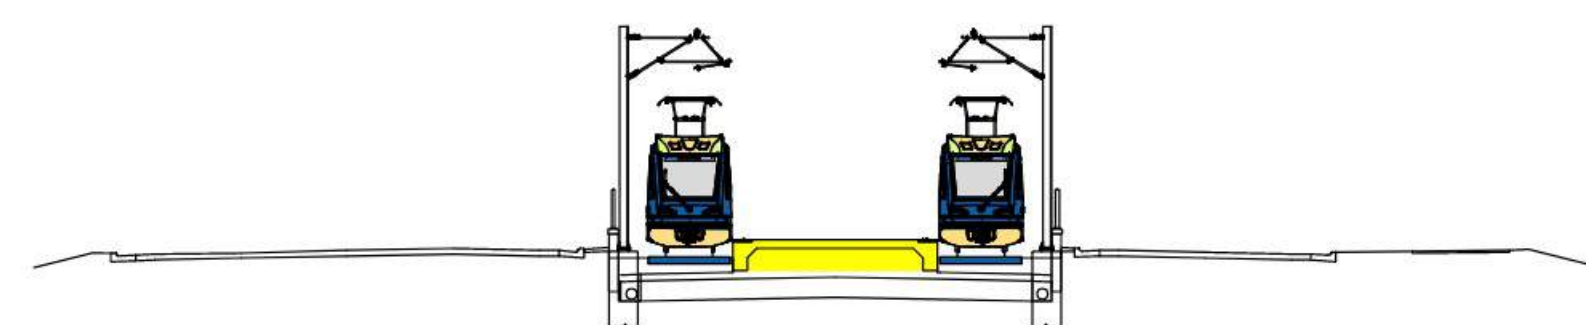

TYPICAL SECTION AT STATION

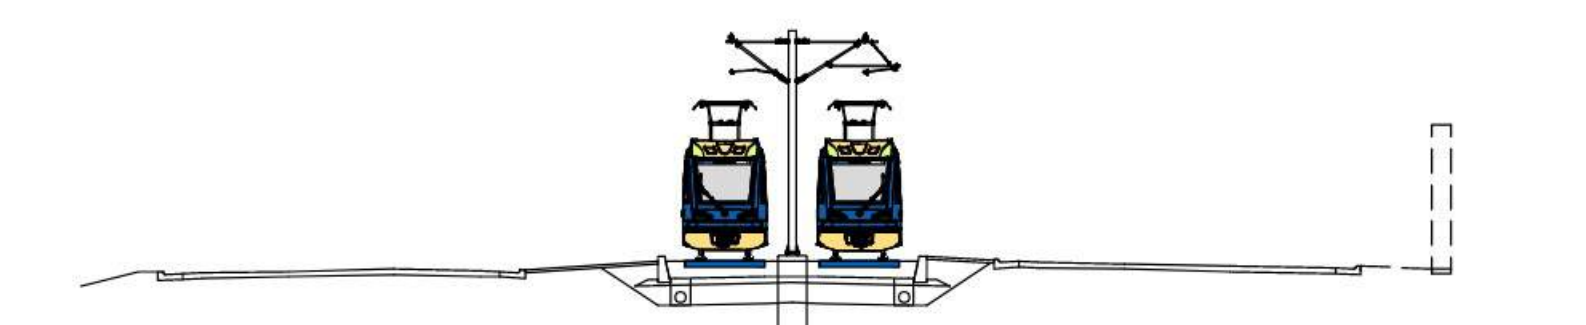



TYPICAL SECTION AT GRADE


BLUE LINE EXTENSION

SEGMENT D - BROOKLYN PARK

SEGMENT D - BROOKLYN PARK

LEGEND			
	LRT TRACK AREA		GUARDRAIL
	PEDESTRIAN / SIDEWALK AREA		TRACTION POWER SUBSTATION (GENERAL AREA)
	STATION PLATFORM		SIGNAL BUNGALOW (GENERAL AREA)
	ROADWAY		EXISTING SIGNALIZED INTERSECTION
	MEDIAN		PROPOSED SIGNALIZED INTERSECTION
	TRAIL / BITUMINOUS		MODIFIED SIGNALIZED INTERSECTION
	STORMWATER BMP		EXISTING PROPERTY LINE
	BRIDGE		EXISTING RIGHT OF WAY
	RETAINING WALL		CONCEPTUAL RIGHT-OF-WAY LINE

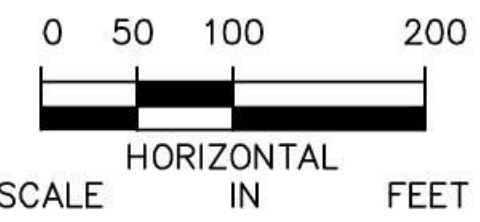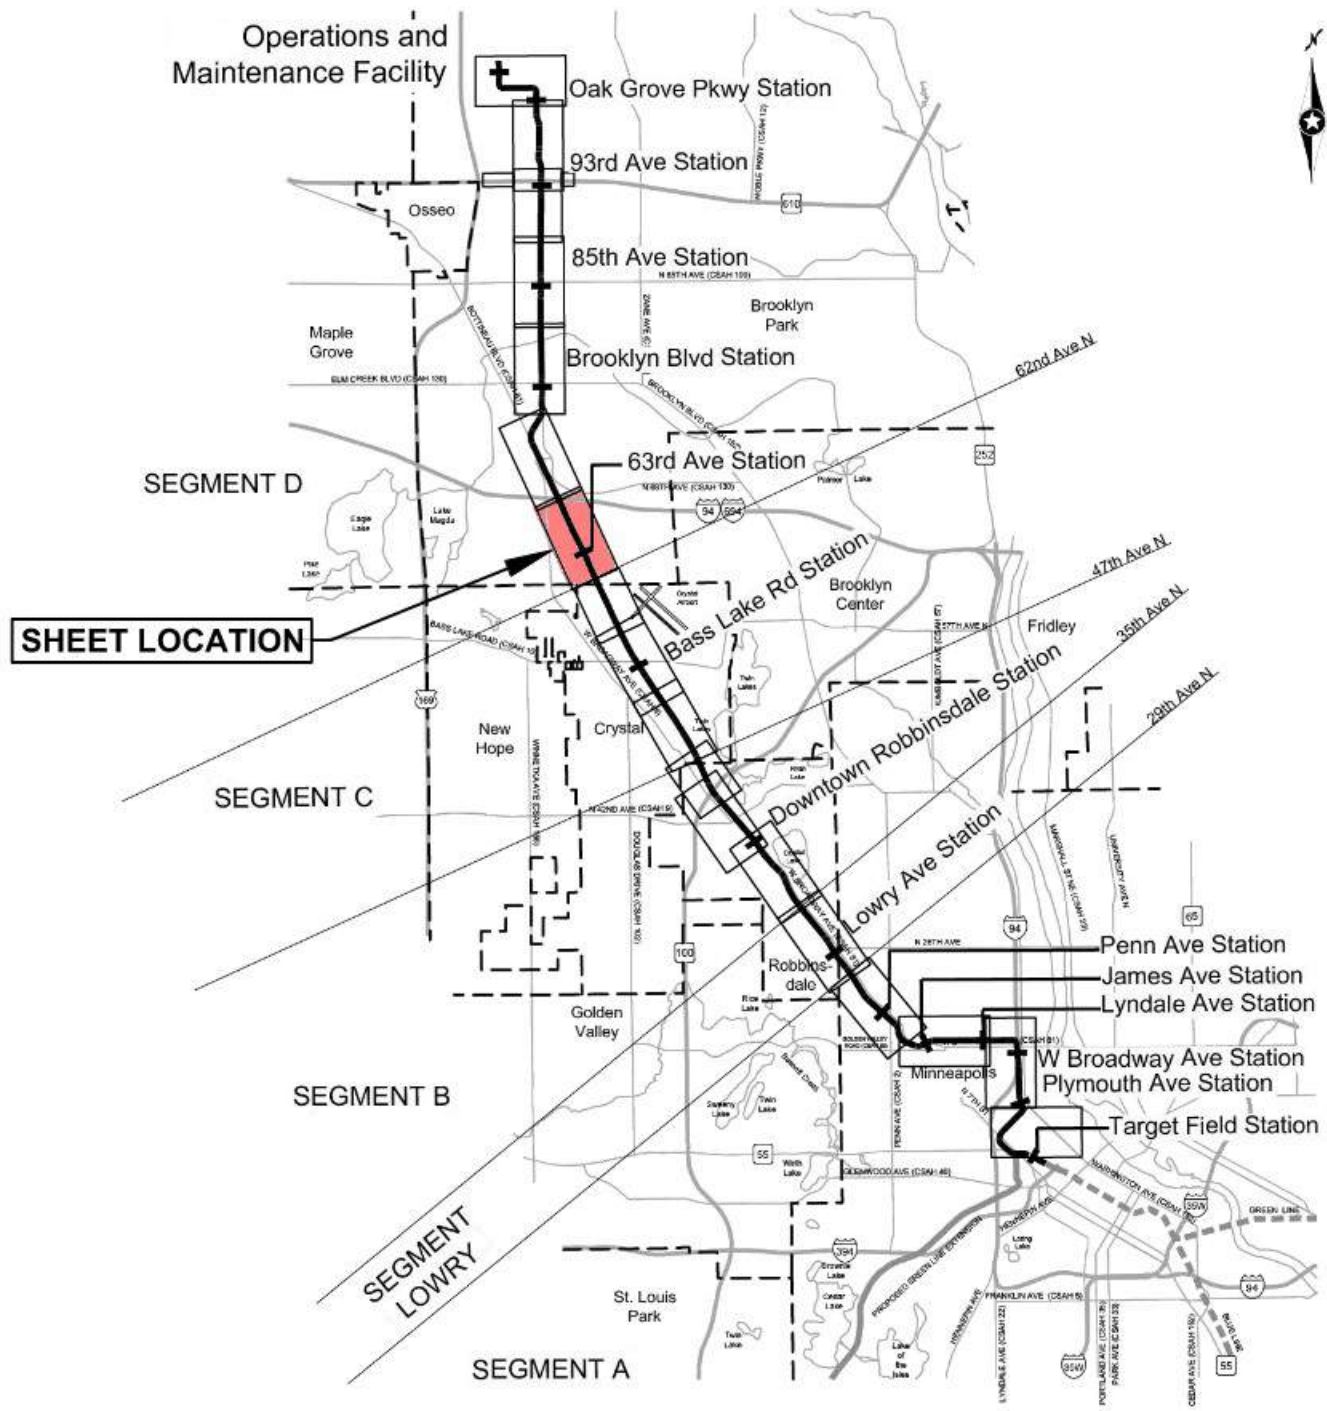

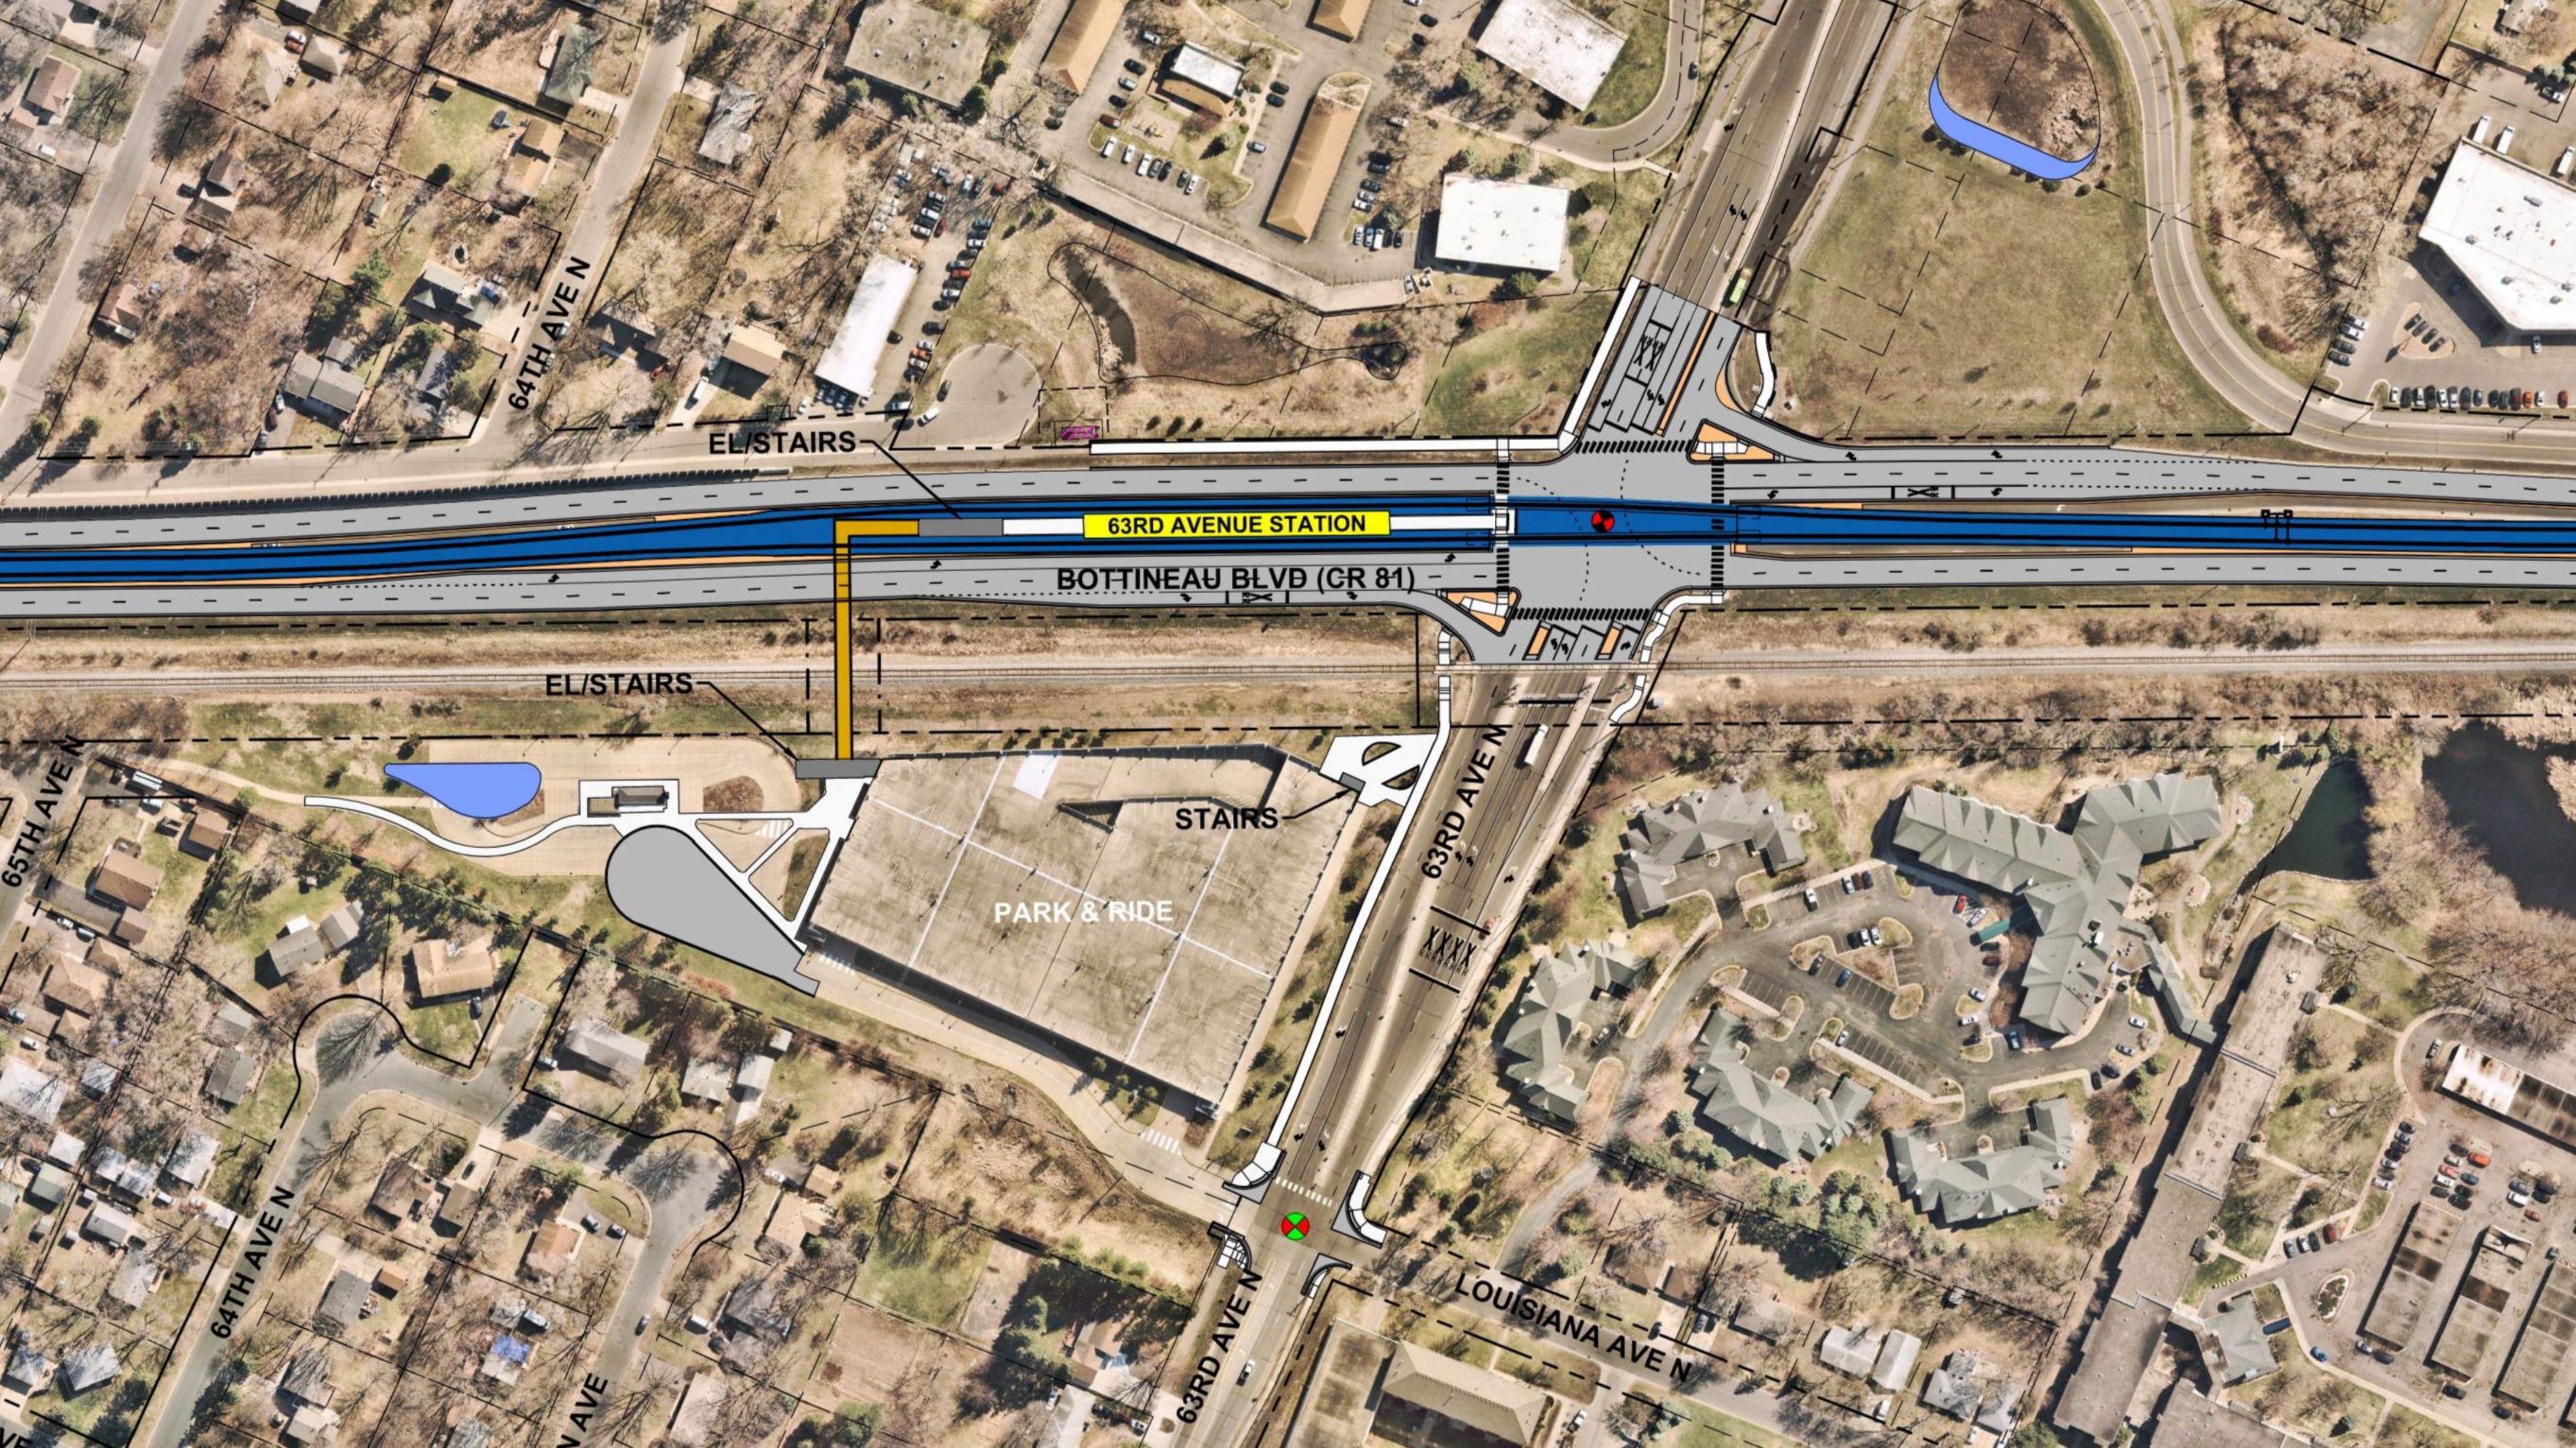

64TH AVENUE

EL/STAIRS

63RD AVENUE STATION

BOTTINEAU BLVD (CR 81)

EL/STAIRS

STAIRS

PARK & RIDE

63RD AVENUE

LOUISIANA AVENUE

63RD AVENUE

64TH AVENUE

W AVENUE

CULTURAL PLACEKEEPING

BROOKLYN BLVD STATION





Brooklyn Boulevard Station looking northwest




METRO BLUE LINE EXTENSION | JULY 2025
DRAFT - WORK IN PROCESS



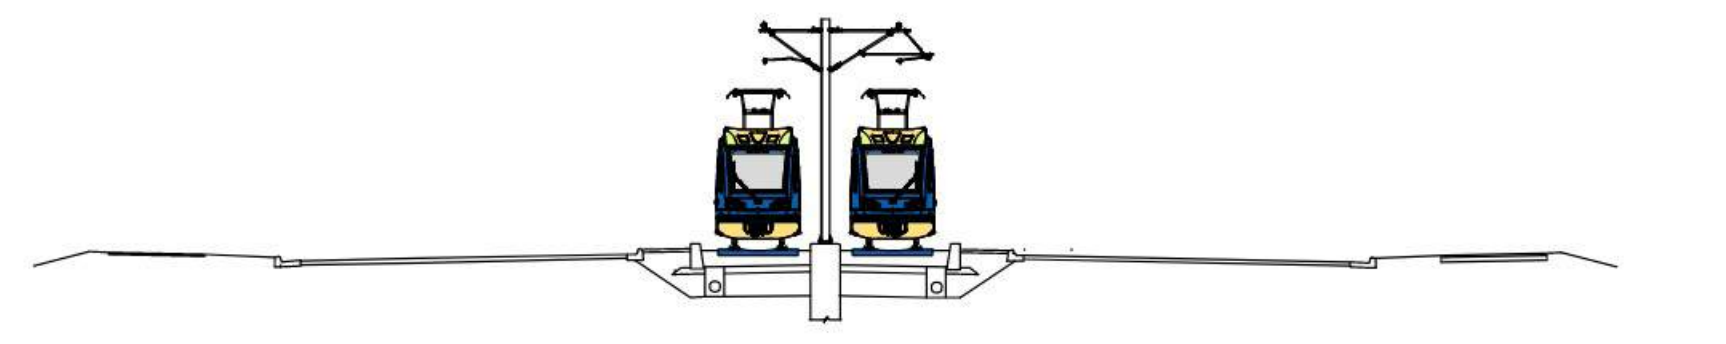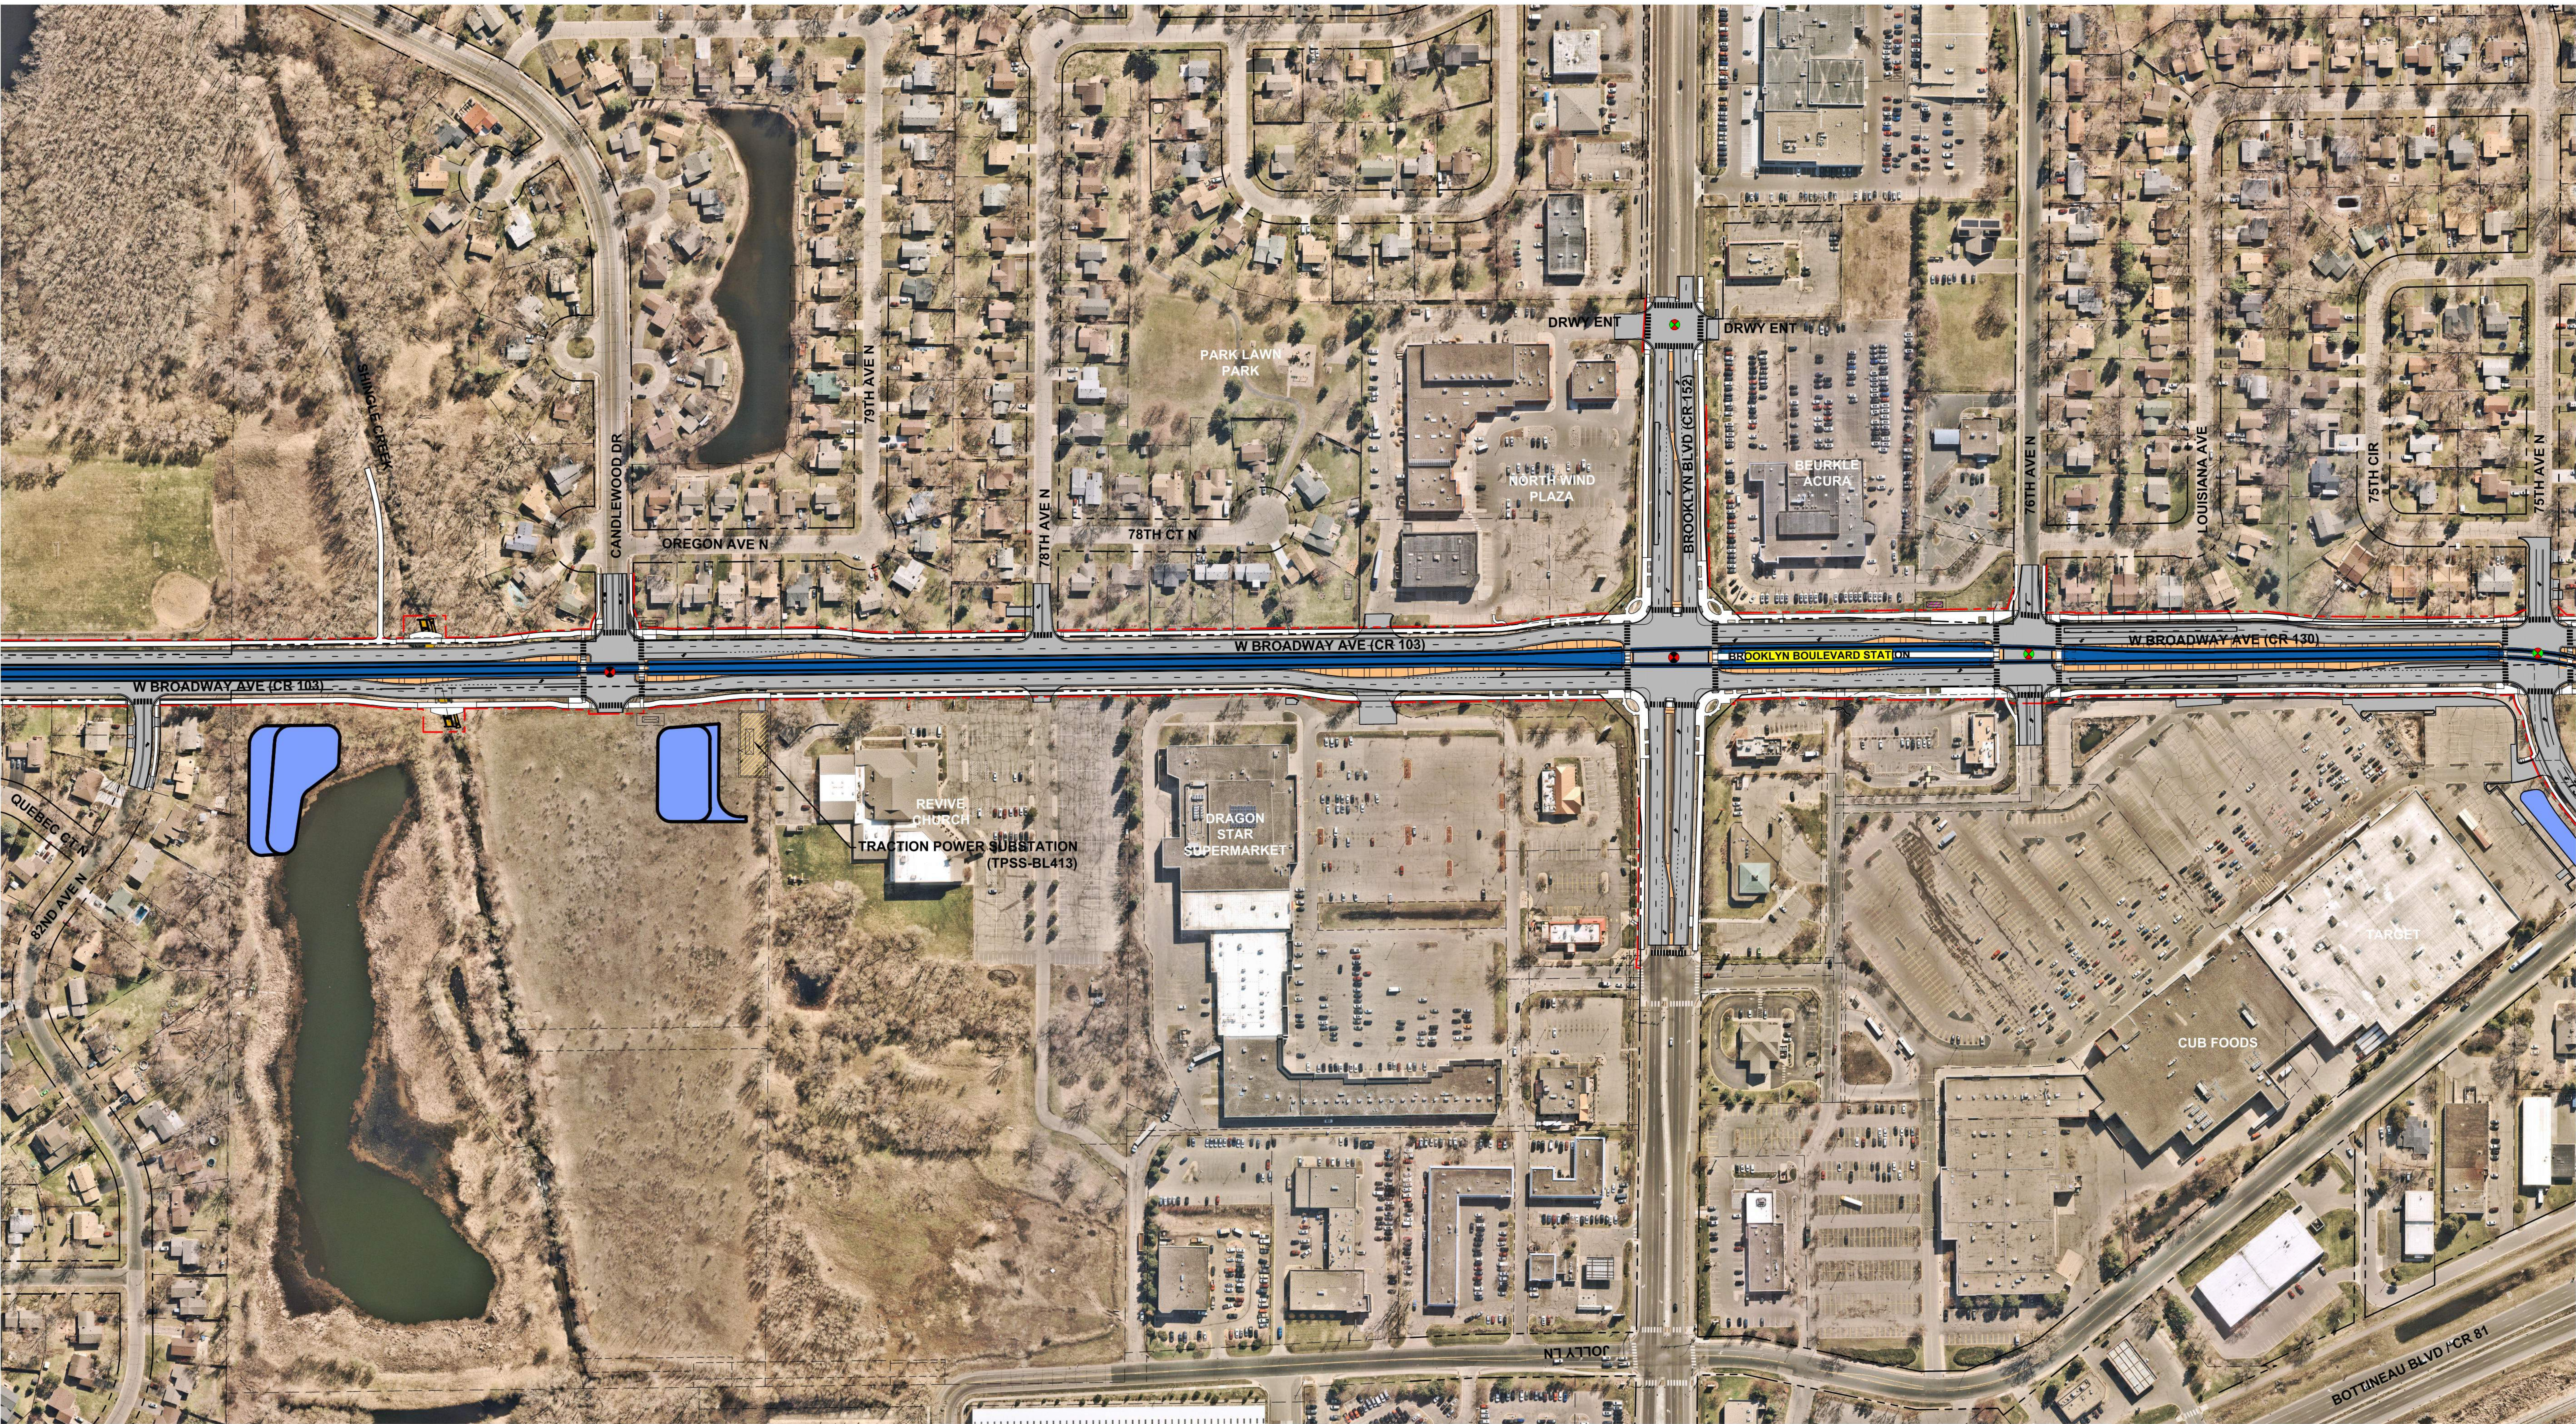

TYPICAL SECTION AT GRADE

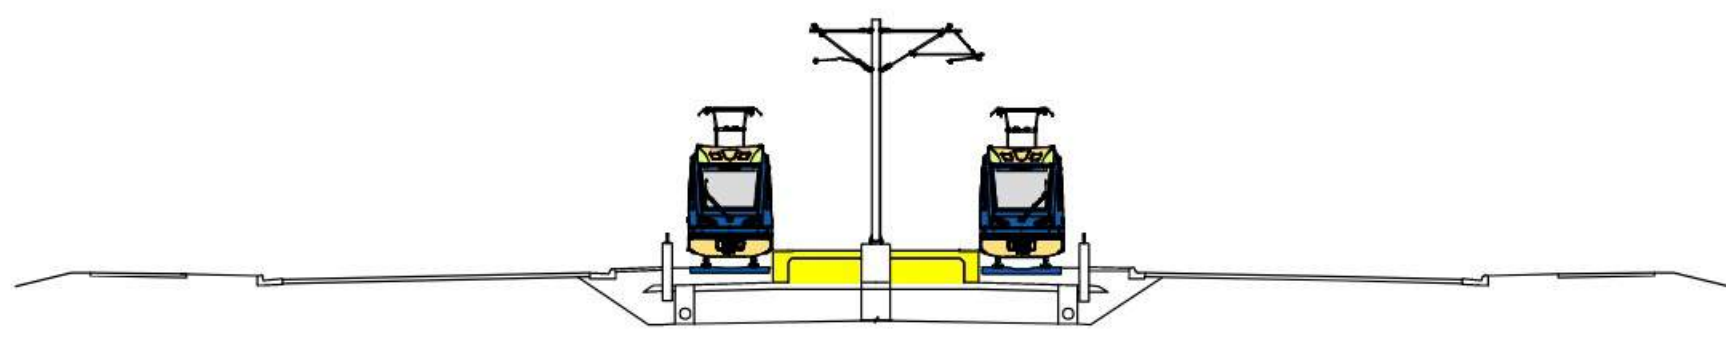



TYPICAL SECTION AT STATION


BLUE LINE EXTENSION

SEGMENT D - BROOKLYN PARK

BROOKLYN BOULEVARD STATION

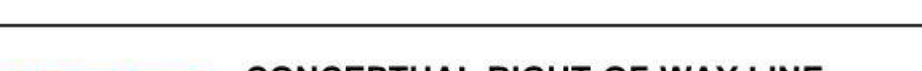LEGEND	
	LRT TRACK AREA
	PEDESTRIAN / SIDEWALK AREA
	STATION PLATFORM
	ROADWAY
	MEDIAN
	TRAIL / BITUMINOUS
	STORMWATER BMP
	BRIDGE
	RETAINING WALL
	GUARDRAIL
	TRACTION POWER SUBSTATION (GENERAL AREA)
	SIGNAL BUNGALOW (GENERAL AREA)
	EXISTING SIGNALIZED INTERSECTION
	PROPOSED SIGNALIZED INTERSECTION
	MODIFIED SIGNALIZED INTERSECTION
	EXISTING PROPERTY LINE
	EXISTING RIGHT OF WAY
	CONCEPTUAL RIGHT-OF-WAY LINE

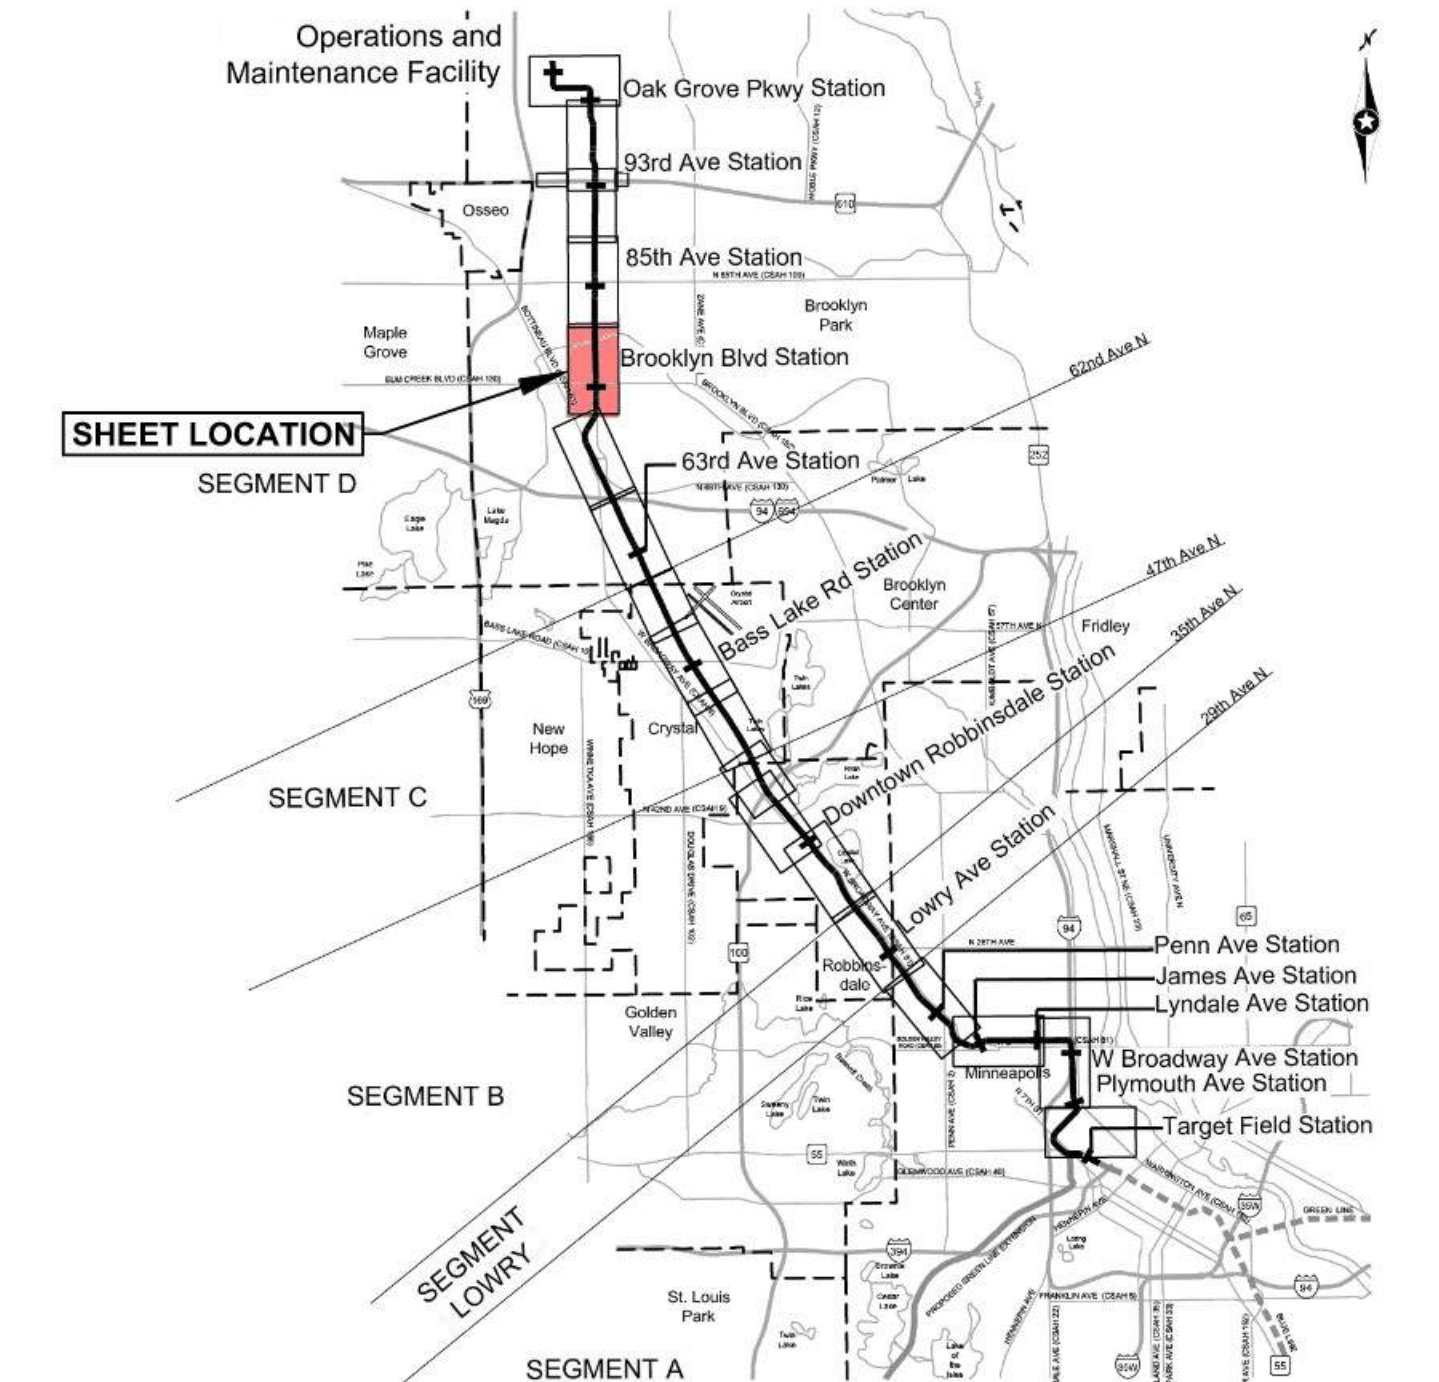

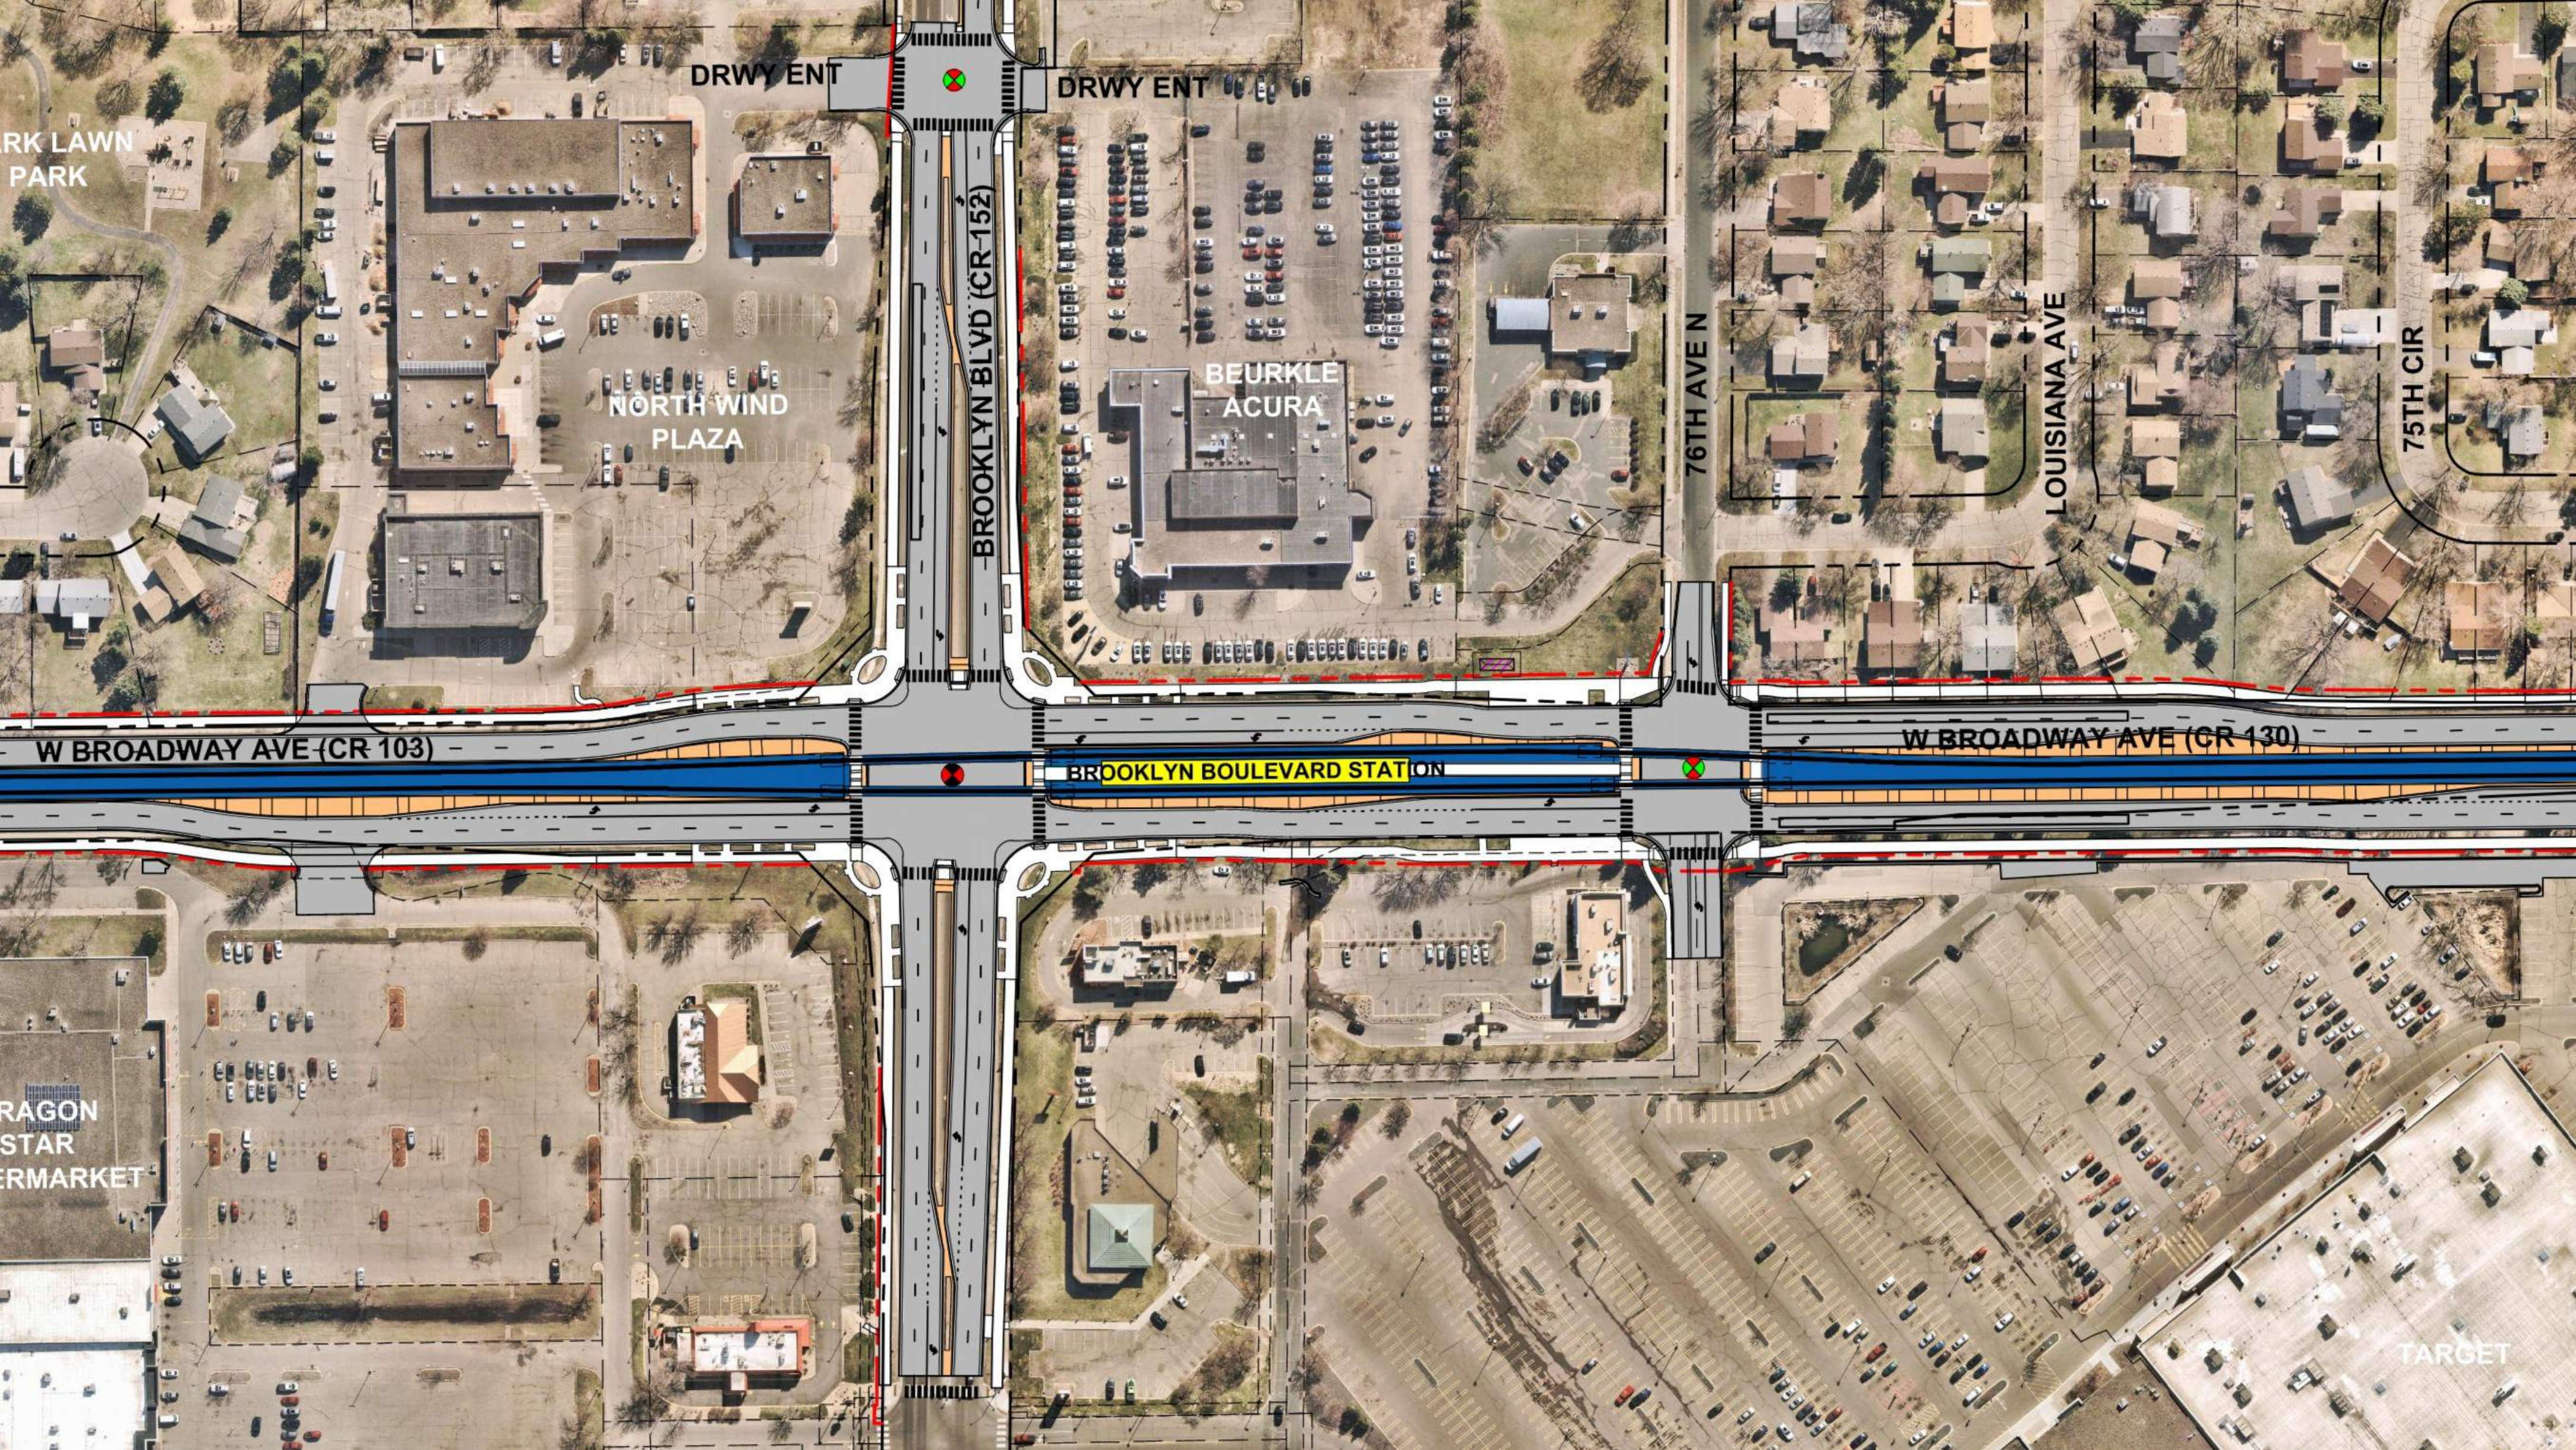

ARK LAWN
PARK

DRWY ENT

DRWY ENT

NORTH WIND
PLAZA

BEURKLE
ACURA

BROOKLYN BLVD (CR 152)

76TH AVENUE N

LOUISIANA AVE

75TH CIR

W BROADWAY AVE (CR 103)

BROOKLYN BOULEVARD STATION

W BROADWAY AVE (CR 130)

DRAGON
STAR
MARKET

TARGET